SURVEY PHOTOS FOR
RAINBOW #1815
YUCCA VALLEY, CA

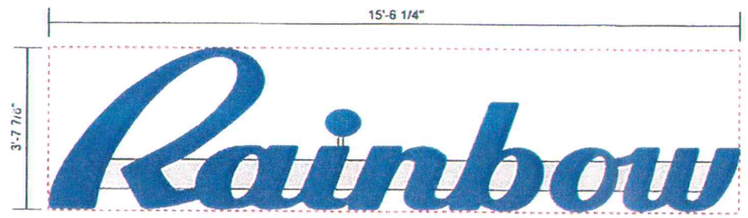

END VIEW

COLOR KEY

PAINT

PMS 288C BLUE

RACEWAY COLOR: T.B.D.

VINYL

3M 3630-157 SULTAN BLUE

FACE-LIT INTERNALLY ILLUMINATED CHANNEL LETTERS

56.7 SQUARE FEET - TOTAL

LETTER CONSTRUCTION
BACKS: .040" WHITE / WHITE ALUMINUM
BAFFLE: N/A
RETURNS: 5" DEEP, .040" ALUMINUM
TRIM CAP: 3/4" BLUE
RETAINER: N/A
SELF-CONTAINED: N/A
REMOTE: N/A
RACEWAY: YES

FACE DETAILS
PLEX: 3/16" WHITE #7328
LEXAN: N/A
FIRST SURFACE VINYLS: YES

ILLUMINATION
LED: WHITE LED
VOLTAGE: 120V

ELECTRICAL 120V

REQUIREMENTS FOR ELECTRICAL ILLUMINATION
PRIMARY ELECTRICAL LOCATION IS PROVIDED BY OTHERS. A DEDICATED CIRCUIT WITH NO SHARED NEUTRALS AND A GROUND RETURNING TO THE PANEL IS REQUIRED FOR ALL INSTALLATIONS

ALL SIGNS HAVE:
-DEDICATED BRANCH CIRCUITS
-THREE WIRES: LINE, NEUTRAL & GROUND
-WIRE SIZE: MINIMUM 12 GAUGE THN COPPER

ALSO NOTE; GAUGE OF COPPER IS DETERMINED BY THE LENGTH OF RUN & AMPERAGE AS PER NEC ARTICLE 300.
- GROUND WIRE MUST BE CONTINUOUS AND GO FROM THE SIGN TO THE PANEL BOARD GROUND BUS
-VOLTAGE SHOULD READ NO MORE THAN (3) VOLTS BETWEEN GROUND AND NEUTRAL
- CONDUIT CAN NOT BE USED AS A GROUND PATH.

EXISTING CONDITIONS

PHOTO SHOWS PROPOSED SIGNAGE

I HAVE CAREFULLY REVIEWED AND HEREBY ACCEPT THE DRAWING(S) AS SHOWN. I REALIZE THAT ANY CHANGES TO THESE DESIGNS MADE BEFORE OR AFTER PRODUCTION MAY ALTER THE CONTRACT PRICE. ALL CHANGES MUST BE IN WRITING AND APPROVED BY BOTH PARTIES PRIOR TO PRODUCTION.

SIGNATURE & DATE

THE CUSTOM ARTWORK DEPICTED HEREIN IS FOR REPRESENTATIONAL PURPOSES ONLY AND MAY NOT EXACTLY MATCH THE COLORS OF THE MATERIALS PROPOSED FOR USAGE.

ELECTRIC SIGNS PRODUCED AT IMAGE WORKS CONFORM TO UL 48 STANDARDS AND DISPLAY THE UNDERWRITERS LABORATORIES LABEL.

ALL ONSITE PRIMARY ELECTRICAL CONNECTIONS BY OTHERS

DATE	REVISION DESCRIPTION	DESIGNER
10.4.12	DROPPED PRODUCTS & TO 56.9 SQFT	RAK
10.19.12	NEW ARTWORK	RAK

IMAGEWORKS
11046 LEADBETTER ROAD ASHLAND, VA 23005
PHONE: 804.798.5533 FAX: 804.798.5582

RAINBOW — CLIENT
#1815 YUCCA VALLEY, CA — LOCATION
JONATHAN DABNEY — SALES REPRESENTATIVE
WAM — DESIGNER
9.21.12 — DATE PREPARED
3/8" = 1'-0" — SCALE
RAINBOW-FB-YUCCA VALLEY-01 — PROJECT ID
CL R2 — DRAWING REVISION / QUOTE NUMBER

THIS IS AN ORIGINAL UNPUBLISHED DRAWING CREATED BY IMAGE WORKS AND COPYRIGHT LAWS APPLY. IT IS SUBMITTED FOR YOUR PERSONAL USE WITHIN CONNECTION WITH A PROJECT BEING PREPARED FOR YOU BY IMAGE WORKS. IT IS NOT TO BE SHOWN TO ANYONE OUTSIDE OF YOUR ORGANIZATION, NOR IS IT TO BE USED, REPRODUCED OR EXHIBITED IN ANY FASHION

NOTE:
ALL PENETRATIONS WILL BE SEALED WITH SILICONE, TRIM MUST HAVE MATCHING SCREWS, NOT GLUED.

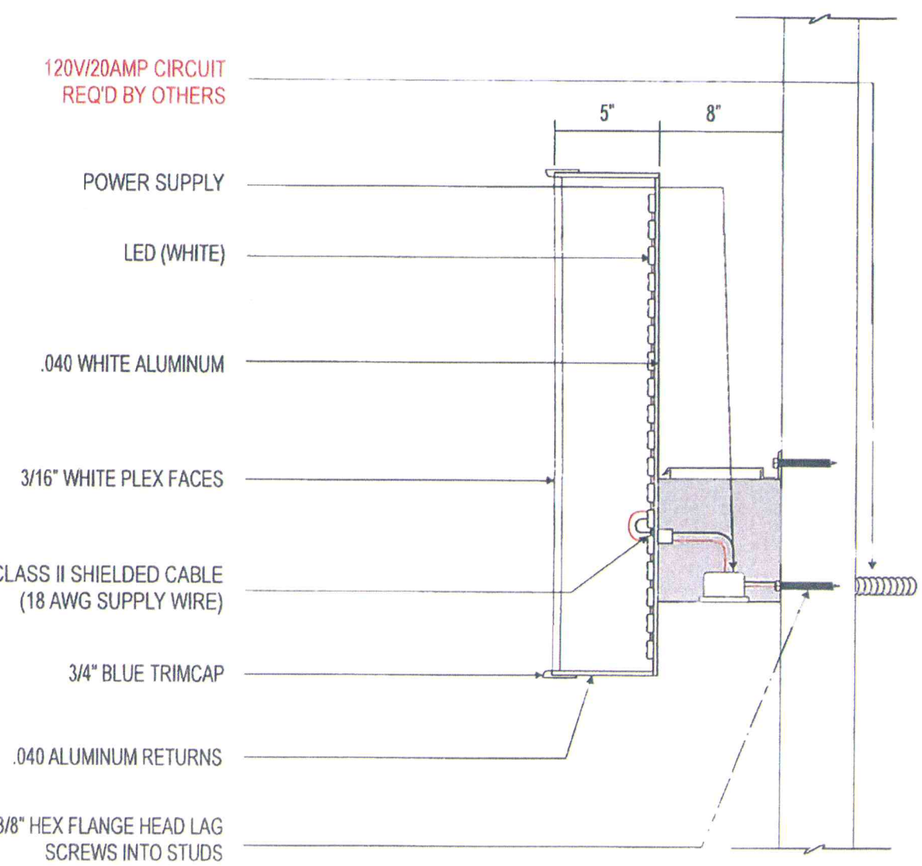

1 SECTION VIEW - LETTERS

NTS

LETTER CONSTRUCTION
BACKS: .040" WHITE / WHITE ALUMINUM
BAFFLE: N/A
RETURNS: 5" DEEP, .040" ALUMINUM
TRIM CAP: 3/4" BLUE
RETAINER: N/A
SELF-CONTAINED: N/A
REMOTE: N/A
RACEWAY: YES

FACE DETAILS
PLEX: 3/16" WHITE #7328
LEXAN: N/A
FIRST SURFACE VINYLS: YES

ILLUMINATION
LED: WHITE LED
VOLTAGE: 120V

PAINT
PMS 288C BLUE

RACEWAY COLOR:
T.B.D.

VINYL
3M 3630-157
SULTAN BLUE

REQUIREMENTS FOR ELECTRICAL ILLUMINATION
PRIMARY ELECTRICAL LOCATION IS PROVIDED BY OTHERS. A DEDICATED CIRCUIT WITH NO SHARED NEUTRALS AND A GROUND RETURNING TO THE PANEL IS REQUIRED FOR ALL INSTALLATIONS

ALL SIGNS HAVE:
-DEDICATED BRANCH CIRCUITS
-THREE WIRES: LINE, NEUTRAL & GROUND
-WIRE SIZE: MINIMUM 12 GAUGE THN COPPER

ALSO NOTE; GAUGE OF COPPER IS DETERMINED BY THE LENGTH OF RUN & AMPERAGE AS PER NEC ARTICLE 300.
- GROUND WIRE MUST BE CONTINUOUS AND GO FROM THE SIGN TO THE PANEL BOARD GROUND BUS
-VOLTAGE SHOULD READ NO MORE THAN (3) VOLTS BETWEEN GROUND AND NEUTRAL
- CONDUIT CAN NOT BE USED AS A GROUND PATH.

I HAVE CAREFULLY REVIEWED AND HEREBY ACCEPT THE DRAWING(S) AS SHOWN. I REALIZE THAT ANY CHANGES TO THESE DESIGNS MADE BEFORE OR AFTER PRODUCTION MAY ALTER THE CONTRACT PRICE. ALL CHANGES MUST BE IN WRITING AND APPROVED BY BOTH PARTIES PRIOR TO PRODUCTION

SIGNATURE & DATE

THE CUSTOM ARTWORK DEPICTED HEREIN IS FOR REPRESENTATIONAL PURPOSES ONLY AND MAY NOT EXACTLY MATCH THE COLORS OF THE MATERIALS PROPOSED FOR USAGE.

ELECTRIC SIGNS PRODUCED AT IMAGE WORKS CONFORM TO UL 48 STANDARDS AND DISPLAY THE UNDERWRITERS LABORATORIES LABEL.

ALL ONSITE PRIMARY ELECTRICAL CONNECTIONS BY OTHERS

DATE	REVISION DESCRIPTION	DESIGNER
10.4.12	DROPPED PRODUCTS & TO 56.9 SQFT	RAK
10.19.12	NEW ARTWORK	RAK

IMAGEWORKS
11046 LEADBETTER ROAD ASHLAND, VA 23005
PHONE: 804.798.5533 FAX: 804.798.5582

RAINBOW — CLIENT
#1815 YUCCA VALLEY, CA — LOCATION
JONATHAN DABNEY — SALES REPRESENTATIVE
WAM — DESIGNER
9.21.12 — DATE PREPARED
3/8" = 1'-0" — SCALE
RAINBOW-FB-YUCCA VALLEY-01 — PROJECT ID
CL R2 — DRAWING IDENTIFICATION / QUOTE NUMBER

THIS IS AN ORIGINAL UNPUBLISHED DRAWING CREATED BY IMAGE WORKS AND COPYRIGHT LAWS APPLY. IT IS SUBMITTED FOR YOUR PERSONAL USE WITHIN CONNECTION WITH A PROJECT BEING PLANNED FOR YOU BY IMAGE WORKS. IT IS NOT TO BE SHOWN TO ANYONE OUTSIDE OF YOUR ORGANIZATION, NOR IS IT TO BE USED, REPRODUCED OR EXHIBITED IN ANY FASHION.

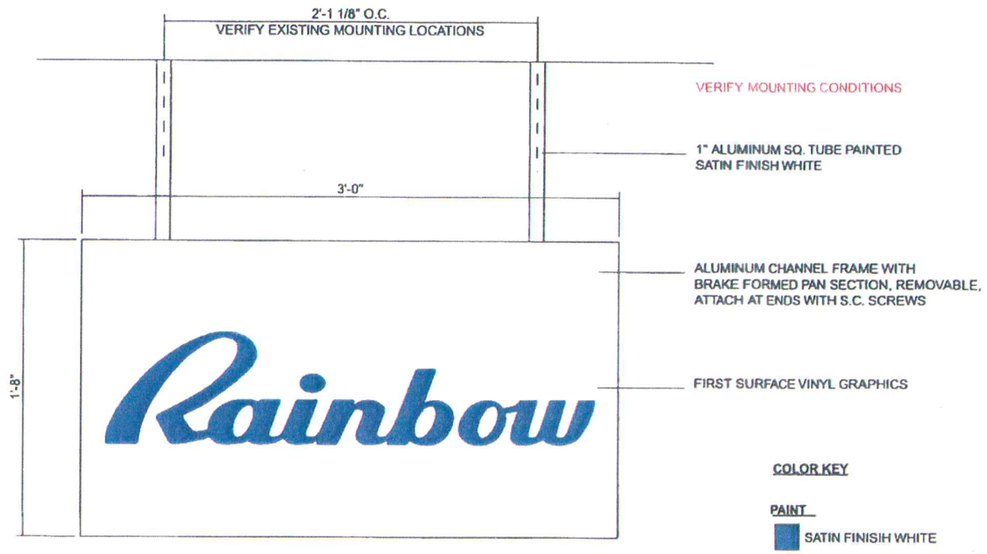

NON-ILLUMINATED D/F BLADE MOUNTED SIGN
(1) REQUIRED

COLOR KEY

PAINT
SATIN FINISIH WHITE

VINYL
3M 3630-157 SULTAN BLUE

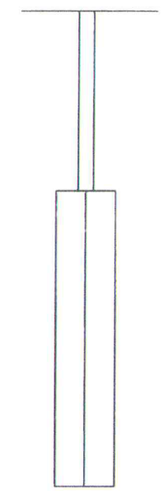

END VIEW

EXISTING CONDITIONS

PHOTO SHOWS PROPOSED SIGNAGE

I HAVE CAREFULLY REVIEWED AND HEREBY ACCEPT THE DRAWING(S) AS SHOWN. I REALIZE THAT ANY CHANGES TO THESE DESIGNS MADE BEFORE OR AFTER PRODUCTION MAY ALTER THE CONTRACT PRICE. ALL CHANGES MUST BE IN WRITING AND APPROVED BY BOTH PARTIES PRIOR TO PRODUCTION

SIGNATURE & DATE

THE CUSTOM ARTWORK DEPICTED HEREIN IS FOR REPRESENTATIONAL PURPOSES ONLY AND MAY NOT EXACTLY MATCH THE COLORS OF THE MATERIALS PROPOSED FOR USAGE.

ELECTRIC SIGNS PRODUCED AT IMAGE WORKS CONFORM TO UL 48 STANDARDS AND DISPLAY THE UNDERWRITERS LABORATORIES LABEL

ALL ONSITE PRIMARY ELECTRICAL CONNECTIONS BY OTHERS.

DATE	REVISION DESCRIPTION	DESIGNER
10.11.12	NEW ARTWORK	RAK

IMAGEWORKS
11046 LEADBETTER ROAD ASHLAND, VA 23005
PHONE: 804.798.5533 FAX: 804.798.5582

RAINBOW — CLIENT
#1815 YUCCA VALLEY, CA — LOCATION
JONATHAN DABNEY — SALES REPRESENTATIVE
WAM — DESIGNER
9.21.12 — DATE PREPARED
1 1/2" = 1'-0" — SCALE
RAINBOW-FB-YUCCA VALLEY-01 — PROJECT ID
BLADE R1 — DRAWING IDENTIFICATION / QUOTE NUMBER

THIS IS AN ORIGINAL UNPUBLISHED DRAWING CREATED BY IMAGE WORKS AND COPYRIGHT LAWS APPLY. IT IS SUBMITTED FOR YOUR PERSONAL USE WITHIN CONNECTION WITH A PROJECT BEING PREPARED FOR YOU BY IMAGE WORKS. IT IS NOT TO BE SHOWN TO ANYONE OUTSIDE OF YOUR ORGANIZATION, NOR IS IT TO BE USED, REPRODUCED OR EXHIBITED IN ANY FASHION

VERIFY SURVEY

ALUMINUM REPLACEMENT FACE FOR EXISTING D/F PYLON SIGN

.080" ALUMINUM FACE WITH ROUTED GRAPHICS. ROUTED GRAPHICS BACKED WITH WHITE ACRYLIC. SIGN IS INTERNALLY ILLUMINATED.
(2) REQUIRED

COLOR KEY

PAINT

MATCH EXISTING SIGN (T.B.D.)

EXISTING CONDITIONS

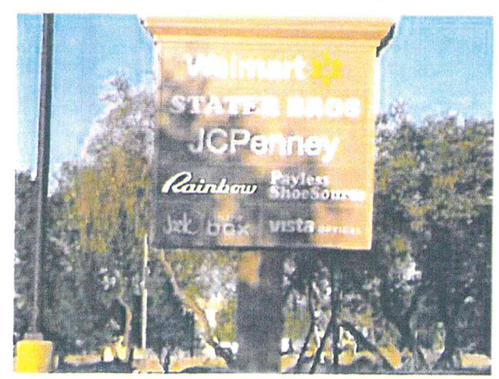

PHOTO SHOWS PROPOSED SIGNAGE

I HAVE CAREFULLY REVIEWED AND HEREBY ACCEPT THE DRAWING(S) AS SHOWN. I REALIZE THAT ANY CHANGES TO THESE DESIGNS MADE BEFORE OR AFTER PRODUCTION MAY ALTER THE CONTRACT PRICE. ALL CHANGES MUST BE IN WRITING AND APPROVED BY BOTH PARTIES PRIOR TO PRODUCTION

SIGNATURE & DATE

THE CUSTOM ARTWORK DEPICTED HEREIN IS FOR REPRESENTATIONAL PURPOSES ONLY AND MAY NOT EXACTLY MATCH THE COLORS OF THE MATERIALS PROPOSED FOR USAGE

ELECTRIC SIGNS PRODUCED AT IMAGE WORKS CONFORM TO UL 48 STANDARDS AND DISPLAY THE UNDERWRITERS LABORATORIES LABEL

ALL ONSITE PRIMARY ELECTRICAL CONNECTIONS BY OTHERS

DATE	REVISION DESCRIPTION	DESIGNER
10.19.12	NEW ARTWORK	RAK

IMAGEWORKS
11046 LEADBETTER ROAD ASHLAND, VA 23005
PHONE: 804.798.5533 FAX: 804.798.5582

RAINBOW — CLIENT
#1815 YUCCA VALLEY, CA — LOCATION
JONATHAN DABNEY — SALES REPRESENTATIVE
WAM — DESIGNER
9.21.12 — DATE PREPARED
1 1/2" = 1'-0" — SCALE
RAINBOW-FB-YUCCA VALLEY-01 — PROJECT ID
FR R1 — DRAWING IDENTIFICATION / QUOTE NUMBER

THIS IS AN ORIGINAL UNPUBLISHED DRAWING CREATED BY IMAGE WORKS AND COPYRIGHT LAWS APPLY. IT IS SUBMITTED FOR YOUR PERSONAL USE WITHIN CONNECTION WITH A PROJECT BEING PREPARED FOR YOU BY IMAGE WORKS. IT IS NOT TO BE SHOWN TO ANYONE OUTSIDE OF YOUR ORGANIZATION, NOR IS IT TO BE USED, REPRODUCED OR EXHIBITED IN ANY FASHION

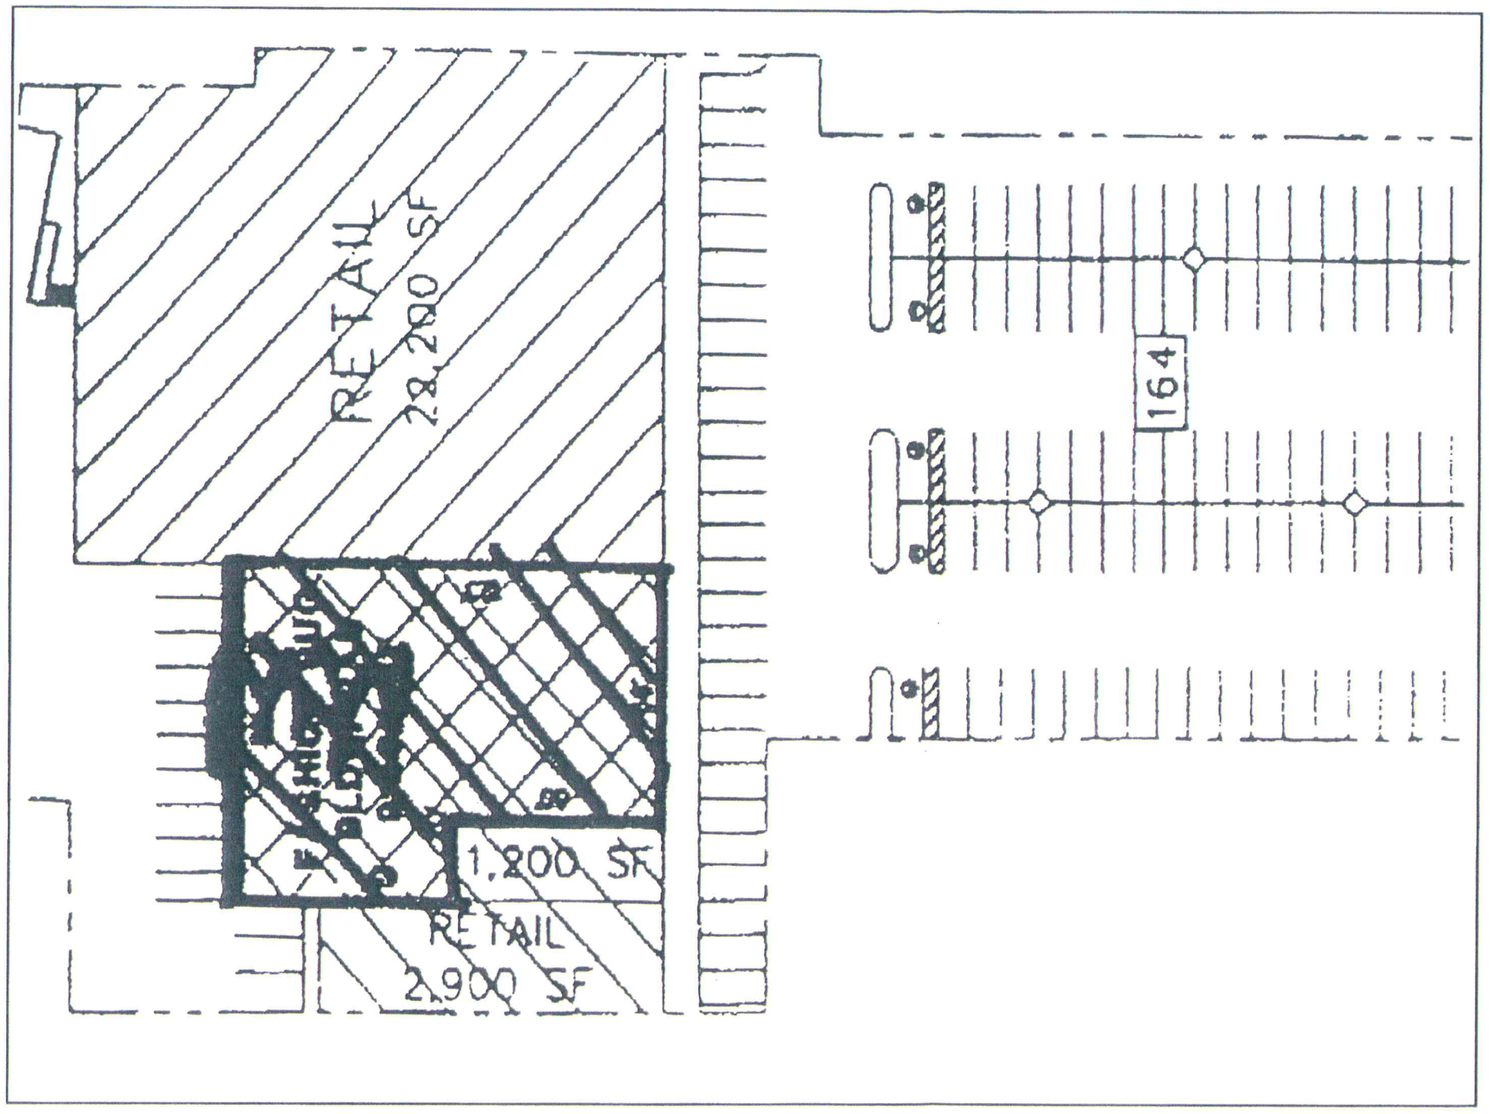

RAINOW - YUCCA VALLEY, CA.

SITE MAP - NOT TO SCALE

I HAVE CAREFULLY REVIEWED AND HEREBY ACCEPT THE DRAWING(S) AS SHOWN. I REALIZE THAT ANY CHANGES TO THESE DESIGNS MADE BEFORE OR AFTER PRODUCTION MAY ALTER THE CONTRACT PRICE. ALL CHANGES MUST BE IN WRITING AND APPROVED BY BOTH PARTIES PRIOR TO PRODUCTION

SIGNATURE & DATE

THE CUSTOM ARTWORK DEPICTED HEREIN IS FOR REPRESENTATIONAL PURPOSES ONLY AND MAY NOT EXACTLY MATCH THE COLORS OF THE MATERIALS PROPOSED FOR USAGE.

ELECTRIC SIGNS PRODUCED AT IMAGE WORKS CONFORM TO UL 48 STANDARDS AND DISPLAY THE UNDERWRITERS LABORATORIES LABEL

ALL ONSITE PRIMARY ELECTRICAL CONNECTIONS BY OTHERS

DATE	REVISION DESCRIPTION	DESIGNER
10.18.12	NEW ARTWORK	RAX

IMAGEWORKS
11046 LEADBETTER ROAD ASHLAND, VA 23005
PHONE: 804.798.5533 FAX: 804.798.5582

RAINBOW — CLIENT
#1815 YUCCA VALLEY, CA — LOCATION
JONATHAN DABNEY — SALES REPRESENTATIVE
WAM — DESIGNER
9.21.12 — DATE PREPARED
1 1/2" = 1'-0" — SCALE
RAINBOW-FB-YUCCA VALLEY-01 — PROJECT ID
FR R1 — DRAWING IDENTIFICATION
QUOTE NUMBER

THIS IS AN ORIGINAL UNPUBLISHED DRAWING CREATED BY IMAGE WORKS AND COPYRIGHT LAWS APPLY. IT IS SUBMITTED FOR YOUR PERSONAL USE WITHIN CONNECTION WITH A PROJECT BEING PREPARED FOR YOU BY IMAGE WORKS. IT IS NOT TO BE SHOWN TO ANYONE OUTSIDE OF YOUR ORGANIZATION, NOR IS IT TO BE USED, REPRODUCED OR EXHIBITED IN ANY FASHION