NOTE:
ALL PROPOSED ANTENNAS AND APPURTENANCES TO BE PAINTED TO MATCH ANTENNA STRUCTURE AND COVERED WITH LEAF SOCKS




EAST ELEVATION

| 11" X 17" SCALE | 24" X 36" SCALE |
|---|---|
| 1" = 10' | 1" = 5' |

2

NOTE:
ALL PROPOSED ANTENNAS AND APPURTENANCES TO BE PAINTED TO MATCH ANTENNA STRUCTURE AND COVERED WITH LEAF SOCKS

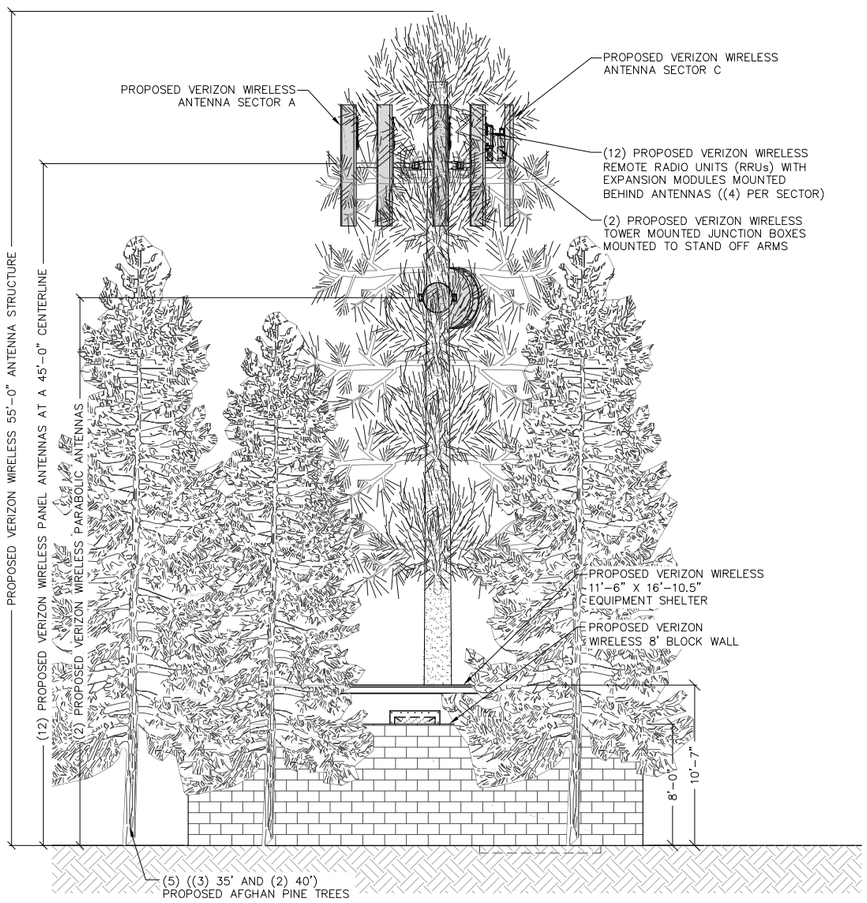


NORTH ELEVATION

| 11" X 17" SCALE | 24" X 36" SCALE |
|---|---|
| 1" = 10' | 1" = 5' |

1

verizon wireless
15505 SAND CANYON AVENUE
BUILDING D, 1ST FLOOR
IRVINE, CALIFORNIA 92618

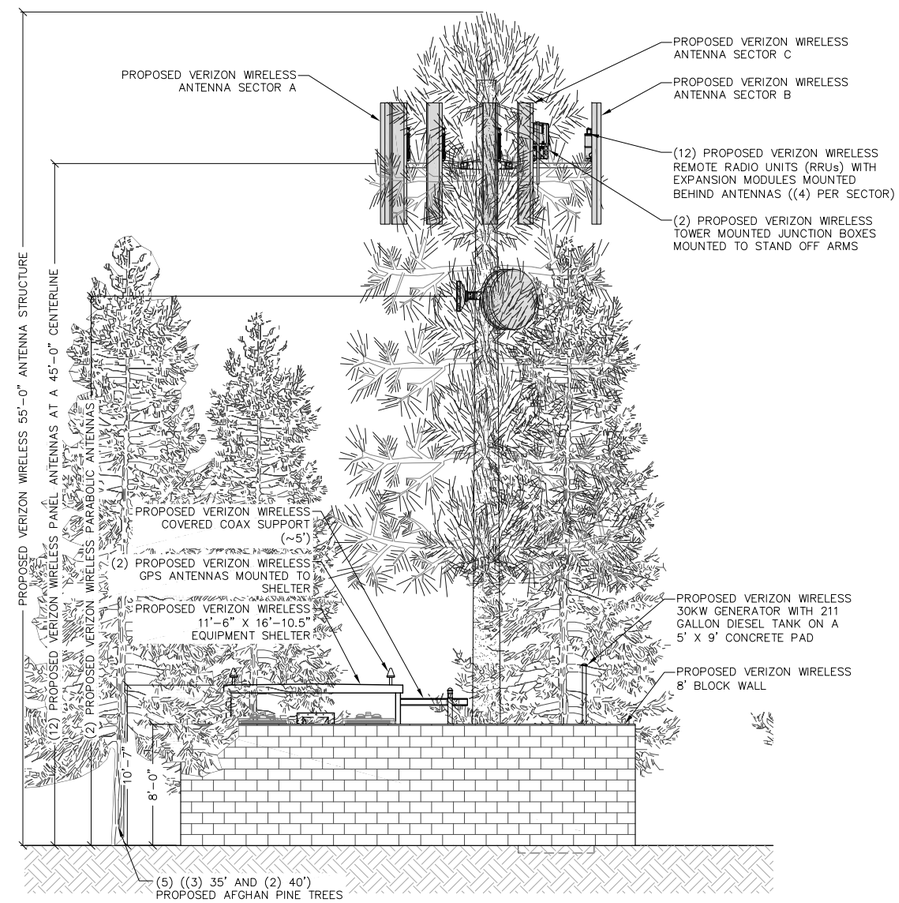PROJECT INFORMATION:

KARACHI

UNADDRESSED PARCEL
APN: 0595-192-23
YUCCA VALLEY, CALIFORNIA
92284

CURRENT ISSUE DATE:

07/07/15

ISSUED FOR:

ZONING

| REV.: | DATE: | DESCRIPTION: | BY: |
|---|---|---|---|
| | | | |
| | | | |
| | | | |
| | | | |
| 4 | 07/07/15 | PLANNING REVISION | G.H. |
| 3 | 05/29/15 | PLANNING REVISION | G.H. |
| 2 | 02/06/15 | PLANNING REVISION | P.A. |
| 1 | 05/06/14 | 100% ZONING | C.P. |
| 0 | 04/29/14 | 90% ZONING | D.C. |

PLANS PREPARED BY:

SPECTRUM
SPECTRUM SERVICES, INC.
4405 E. AIRPORT DRIVE, SUITE 100
ONTARIO, CALIFORNIA 91761
PH. (909) 456-8401
FAX (909) 456-8408

LICENSURE:

SHEET TITLE:

NORTH & EAST ELEVATIONS

SHEET NUMBER: A3

REVISION: 4

LAX-402

NOTE:
ALL PROPOSED ANTENNAS AND APPURTENANCES TO BE PAINTED TO MATCH ANTENNA STRUCTURE AND COVERED WITH LEAF SOCKS




WEST ELEVATION

| 11" X 17" SCALE | 24" X 36" SCALE | |
|---|---|---|
| 1" = 10' | 1" = 5' | 2 |

NOTE:
ALL PROPOSED ANTENNAS AND APPURTENANCES TO BE PAINTED TO MATCH ANTENNA STRUCTURE AND COVERED WITH LEAF SOCKS

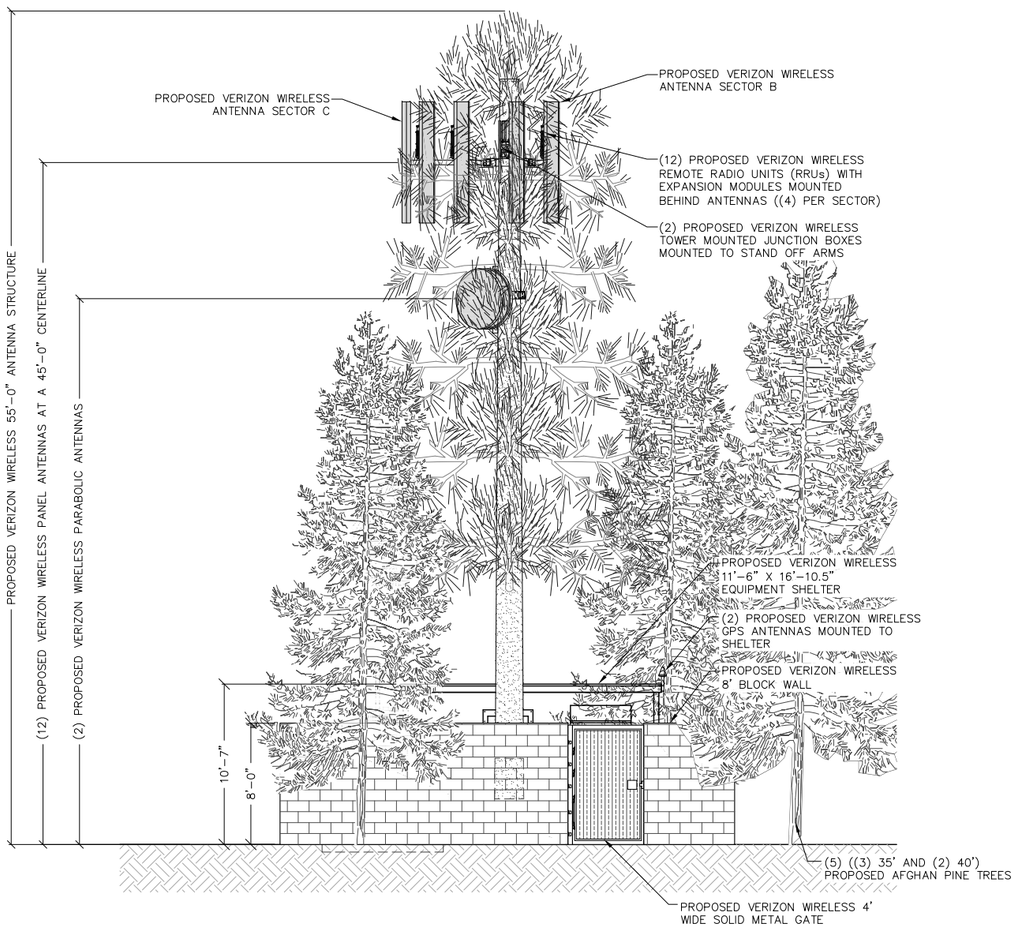


SOUTH ELEVATION

| 11" X 17" SCALE | 24" X 36" SCALE | |
|---|---|---|
| 1" = 10' | 1" = 5' | 1 |

verizon wireless
15505 SAND CANYON AVENUE
BUILDING D, 1ST FLOOR
IRVINE, CALIFORNIA 92618

PROJECT INFORMATION:

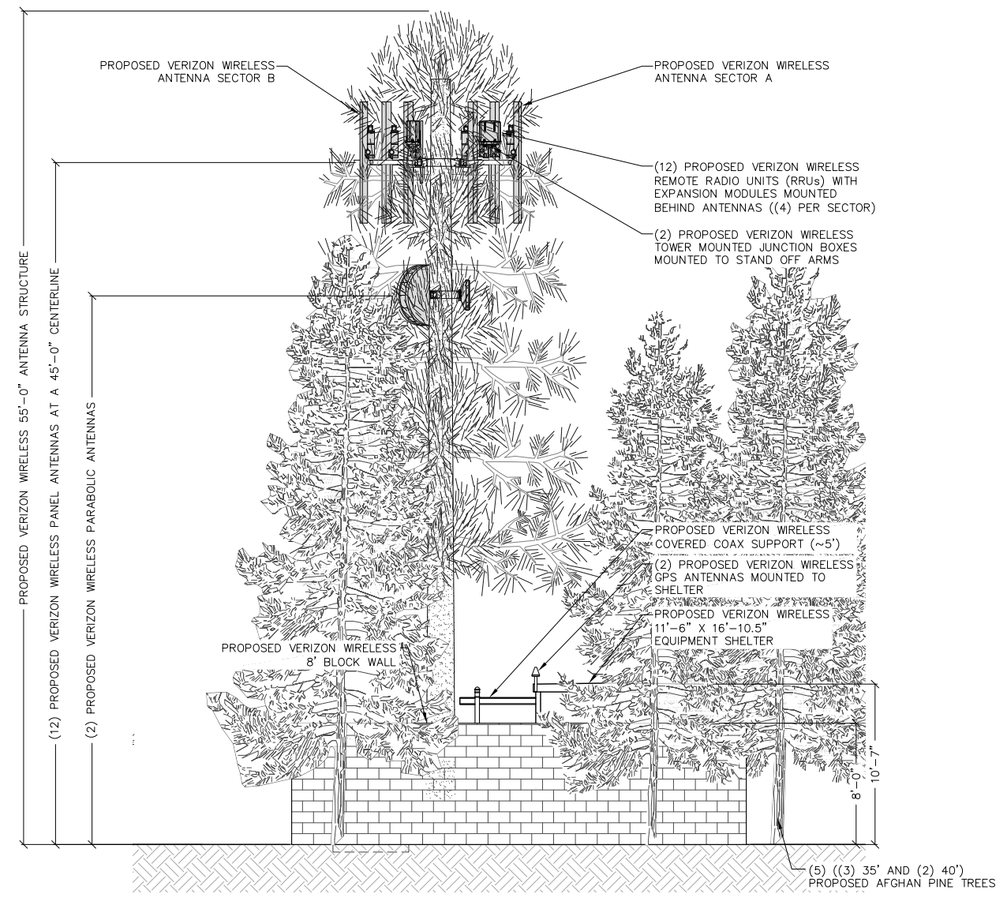KARACHI

UNADDRESSED PARCEL
APN: 0595-192-23
YUCCA VALLEY, CALIFORNIA
92284

CURRENT ISSUE DATE:

07/07/15

ISSUED FOR:

ZONING

| REV.: | DATE: | DESCRIPTION: | BY: |
|---|---|---|---|
| | | | |
| | | | |
| | | | |
| | | | |
| 4 | 07/07/15 | PLANNING REVISION | G.H. |
| 3 | 05/29/15 | PLANNING REVISION | G.H. |
| 2 | 02/06/15 | PLANNING REVISION | P.A. |
| 1 | 05/06/14 | 100% ZONING | C.P. |
| 0 | 04/29/14 | 90% ZONING | D.C. |

PLANS PREPARED BY:

SPECTRUM
SPECTRUM SERVICES, INC.
4405 E. AIRPORT DRIVE, SUITE 100
ONTARIO, CALIFORNIA 91761
PH. (909) 456-8401
FAX (909) 456-8408

LICENSURE:

SHEET TITLE:

SOUTH & WEST ELEVATIONS

SHEET NUMBER: A4

REVISION: 4

LAX-402