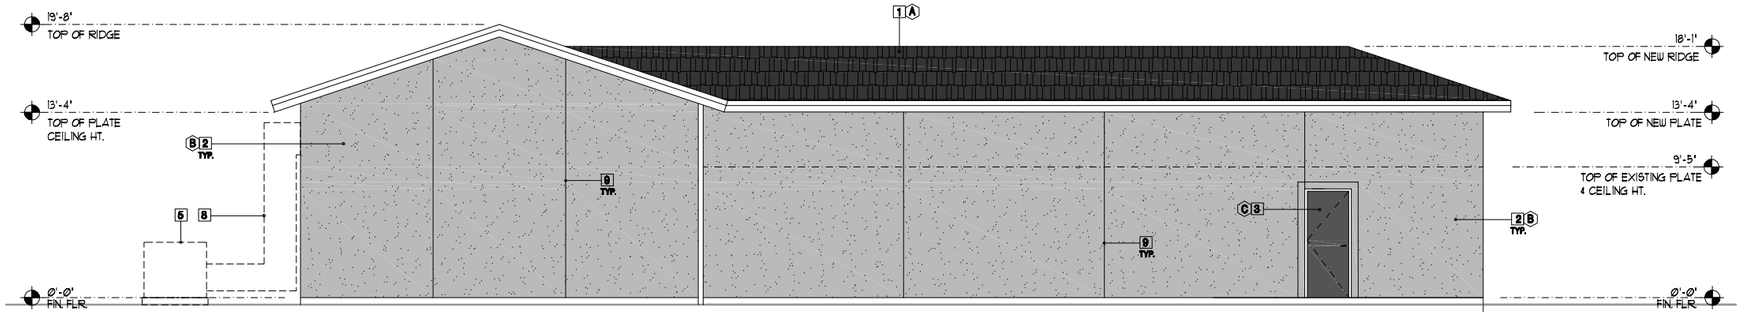

SOUTH ELEVATION

SCALE: 1/4" = 1'-0"

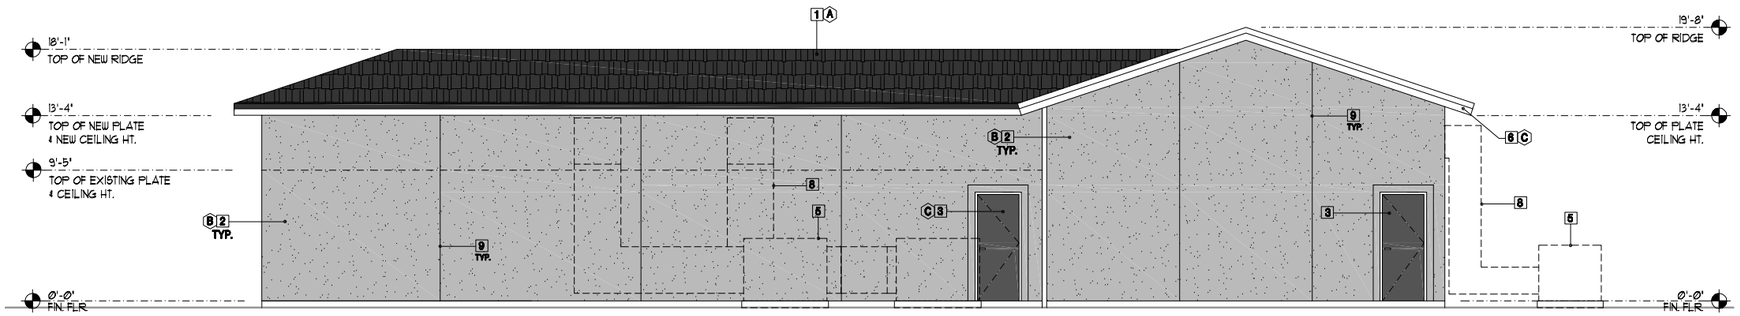

NORTH ELEVATION

SCALE: 1/4" = 1'-0"

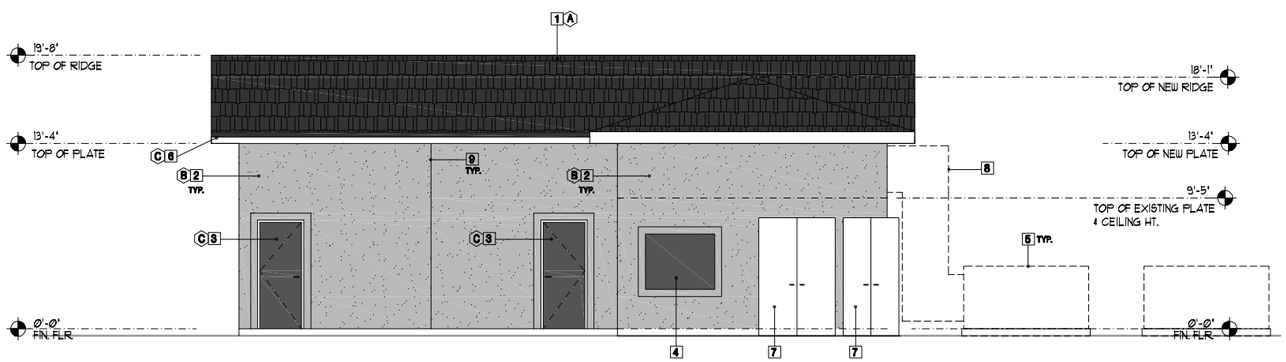

EAST ELEVATION

SCALE: 1/4" = 1'-0"

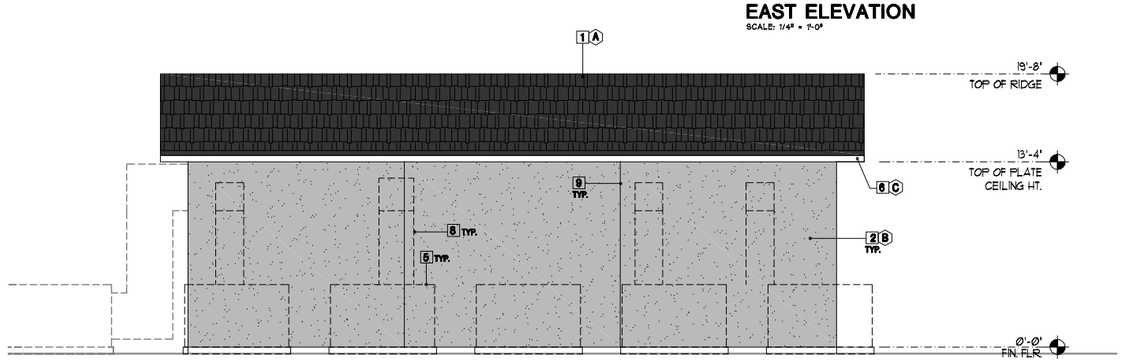

WEST ELEVATION

SCALE: 1/4" = 1'-0"

KEY NOTES:

1. NEW ASPHALT SHINGLES
2. NEW STUCCO FINISH
3. NEW DOOR TO MATCH EXISTING
4. EXISTING WINDOW
5. HVAC UNIT.
6. FASCIA, PAINTED
7. EXISTING ELECTRICAL EQUIPMENT
8. HVAC DUCT WORK
9. CONTROL JOINT REVEAL

EXTERIOR FINISHES

- (A) ASPHALT SHINGLES, OWENS CORNING 'ESTATE GRAY'
- (B) STUCCO FINISH, EXPO 'LONDON FOG' #505
- (C) PAINT, FRAZEE COLOR 'COPYRITE' #CL 3136A

REVISIONS	BY
1 CUP SUBMITTAL	-
2	
3	
4	
5	
6	
7	

MANSOUR Architecture
6498 Weathers Place Suite 100
San Diego, California 92121
858 558 9221
619 515 0828 858 558 9221
mansourarchitecture.com

LICENSED ARCHITECT
C26392
STATE OF CALIFORNIA

TIME WARNER CABLE
YUCCA VALLEY
6720 LA CONTENTA AVE.
YUCCA VALLEY CA, 92264

PROGRESS CUP SUBMITTAL 5-12-16

Date:	5-12-16
Scale:	-
Drawn:	
Approved:	
Job:	#1579.3
Sheet:	A3
Of	- Sheets