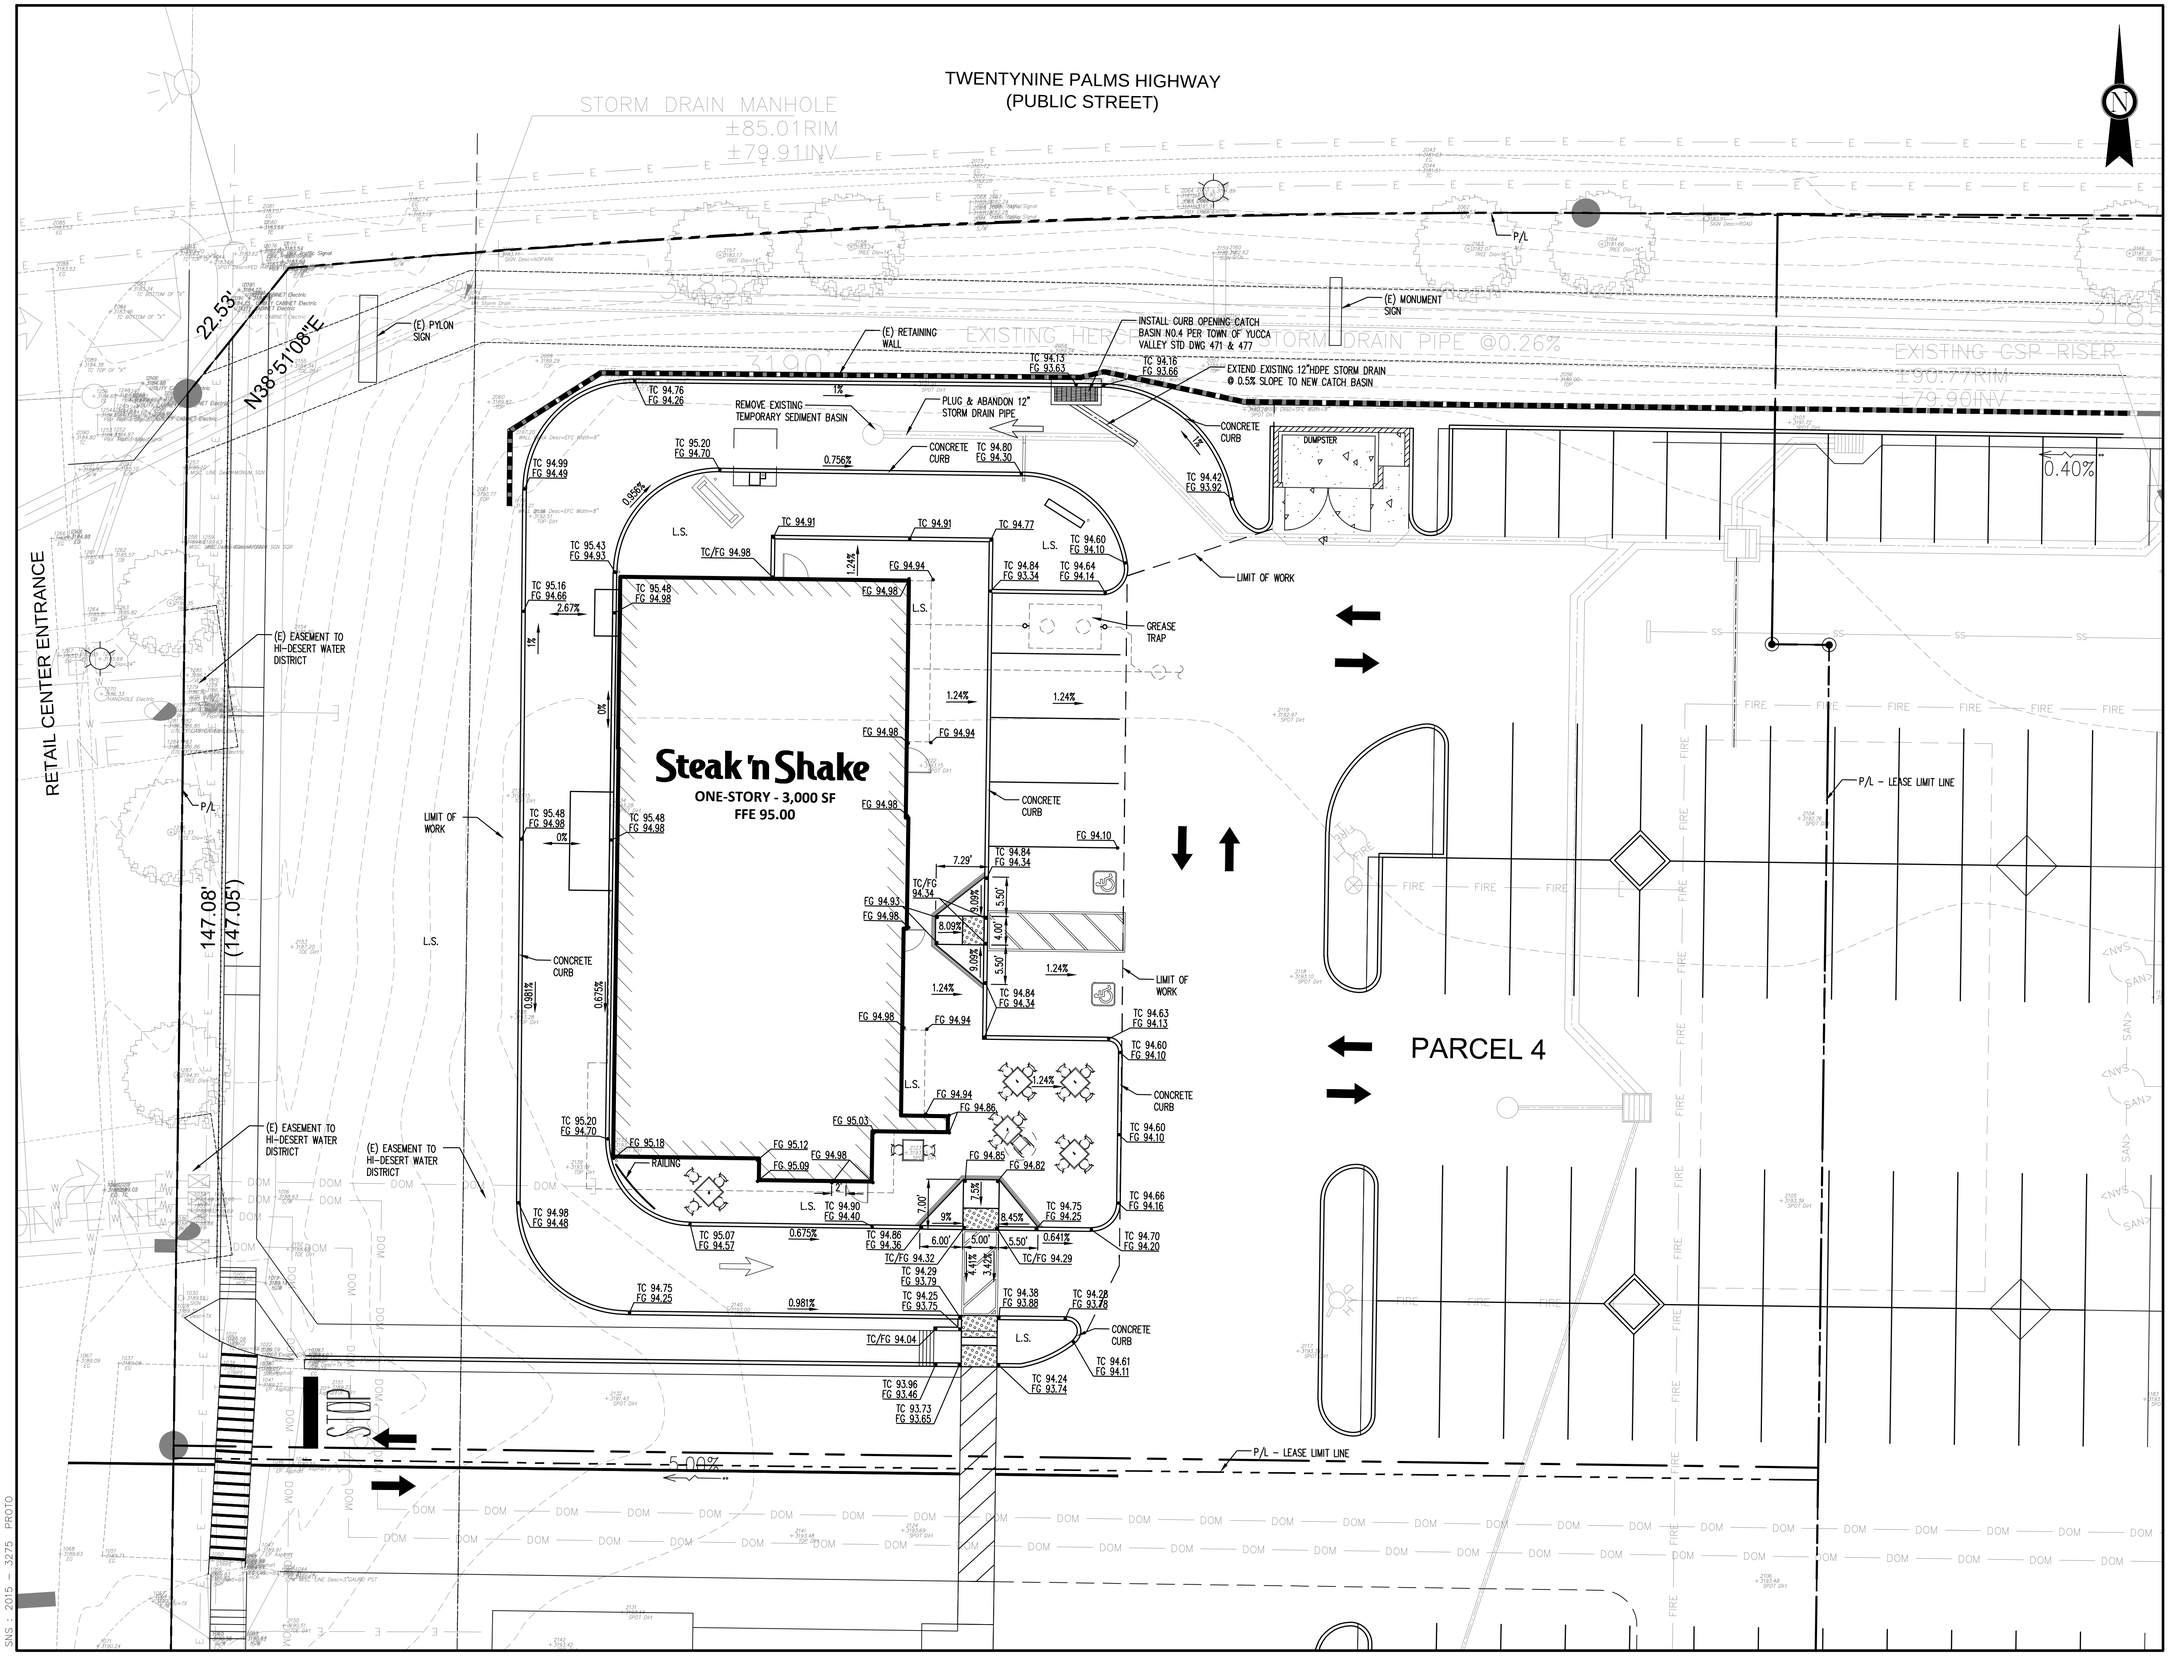

FIRMA DESIGN GROUP
planners • civil engineers • landscape architects
www.firmadesigngroup.com
1425 N. McDowell Blvd. Suite 130
Petaluma, California 94954
telephone • 707.792.1800 fax • 707.792.1852

SEAL:

REGISTERED PROFESSIONAL ENGINEER
JERRY JOSEPH NOVAK
No. C 042706
EXP. 03/31/16
CIVIL
STATE OF CALIFORNIA

Jerry Joseph Novak
RCE 042706 Exp. 3/31/16

COPYRIGHT:
Drawings and Specifications as Instruments of Service are the Property of the Designer. They shall not be used, transferred, or sold for use except by an agreement in writing from the designer. Copies of all drawings shall be made available upon request.

FAMOUS FOR STEAKBURGERS
Steak 'n Shake

3275 PROTOTYPE
29 Palms Highway YUCCA
VALLEY, CA #####

ISSUE: 2015/XX/XX

REV	DATE	DESCRIPTION

PROJECT NO: 3275

TITLE:

GRADING PLAN

SHEET:

C1

SNS : 2015 - 3275 PROTO