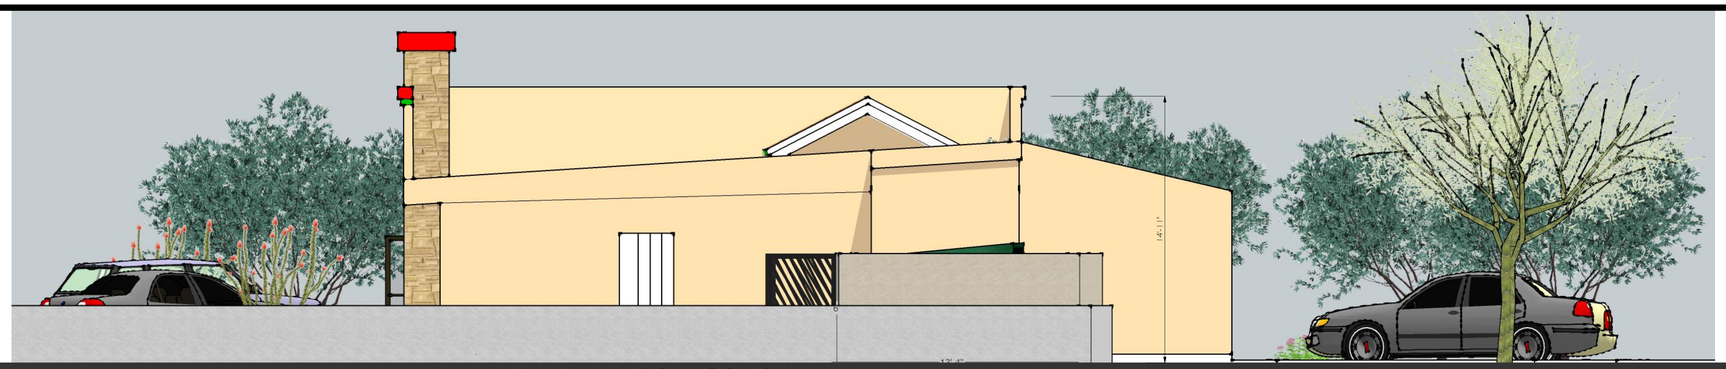

REAR ELEVATION (SOUTH)

PARKING LOT ELEVATION (EAST)

KICKAPOO TRAIL ELEVATION (WEST)

HIGHWAY 62 ELEVATION (NORTH)

Proposed Elevations

Revisions	By

DESIGN CONCEPTS
DRAFTING AND DESIGN SERVICE
57445 29 Palms Hwy., Suite 304
Yucca Valley, CA 92284
Phone (760) 365-8742
Fax (760) 365-8743

DRAWN
BRIAN T. DIEBOLT
CHECKED
DATE
06/02/15
SCALE
1" = 4'
JOB NUMBER
XA15
SHEET #
4

Selected Renderings

Revisions	By

DESIGN CONCEPTS
DRAFTING AND DESIGN SERVICE
57445 29 Palms Hwy., Suite 304
Yucca Valley, CA 92284
Phone (760) 365-8742
Fax (760) 365-8743

DRAWN
BRIAN T. DIEBOLT
CHECKED
DATE
06/02/15
SCALE
1" = 4'
JOB NUMBER
XA15
SHEET #
5