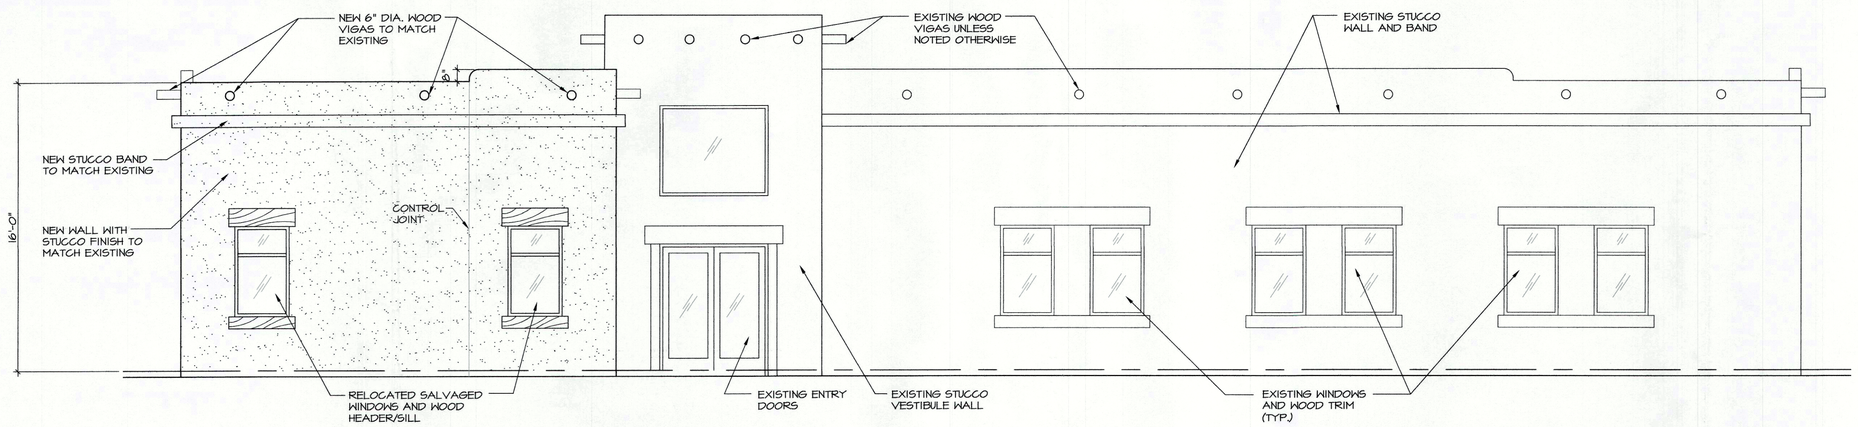

1 SOUTH ELEVATION

SCALE: 1/4" 1= 1'-0"

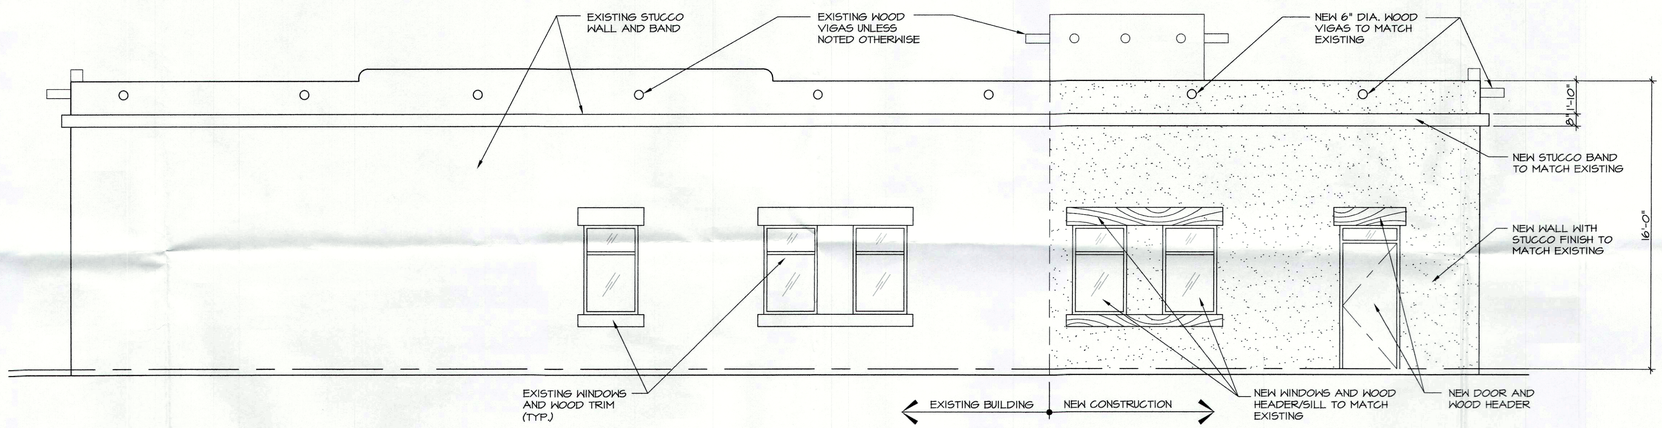

2 WEST ELEVATION

SCALE: 1/4" 1= 1'-0"

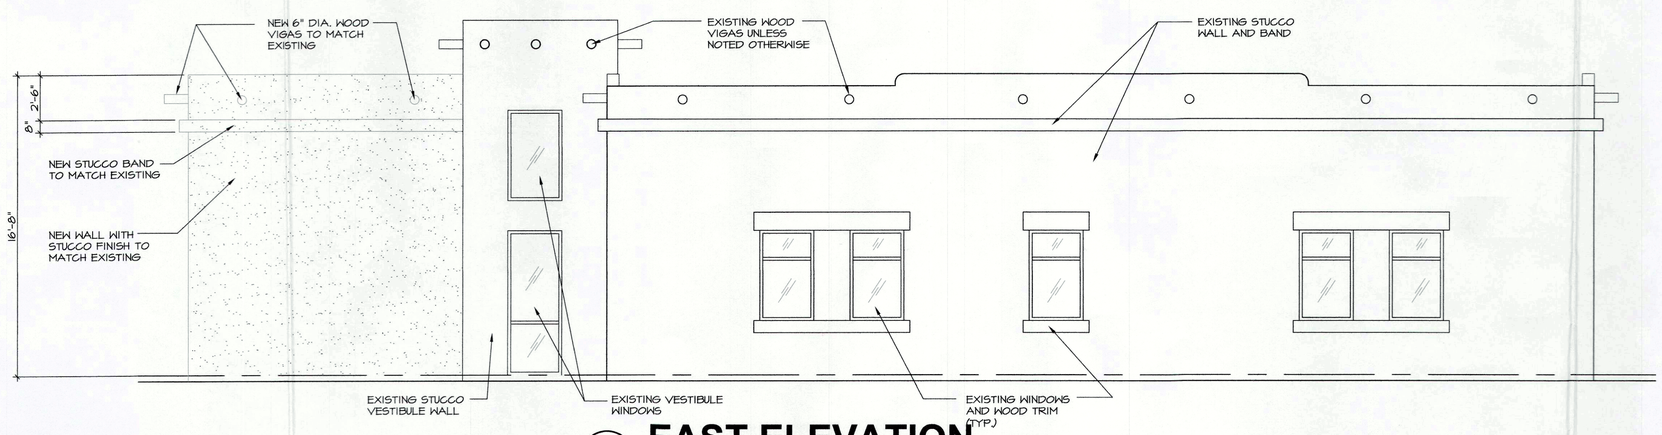

3 EAST ELEVATION

SCALE: 1/4" 1= 1'-0"

SIXTY FIRST PLACE ARCHITECTS, LTD.
7120 EAST INDIAN SCHOOL, SUITE L
SCOTTSDALE, ARIZONA 85251
PHONE (480) 947-6844 FAX (480) 947-9518

SSA BUILDING REMODEL
56492 TWENTYNINE PALMS HIGHWAY
YUCCA VALLEY, CALIFORNIA
BUILDING ELEVATIONS

REGISTERED ARCHITECT
CERTIFICATE NO. 23498
SCOTT KING
Date Signed 6/30/15
ARIZONA, U.S.A.
EXPIRES 6/30/18

REVISIONS

DATE	

SIXTY FIRST PLACE ARCHITECTS

JOB NUMBER 14084

DATE 8/26/2015

SHEET NO. A-3