1 EXTERIOR ELEVATIONS
A-2 SCALE: 1/8" = 1' 0"

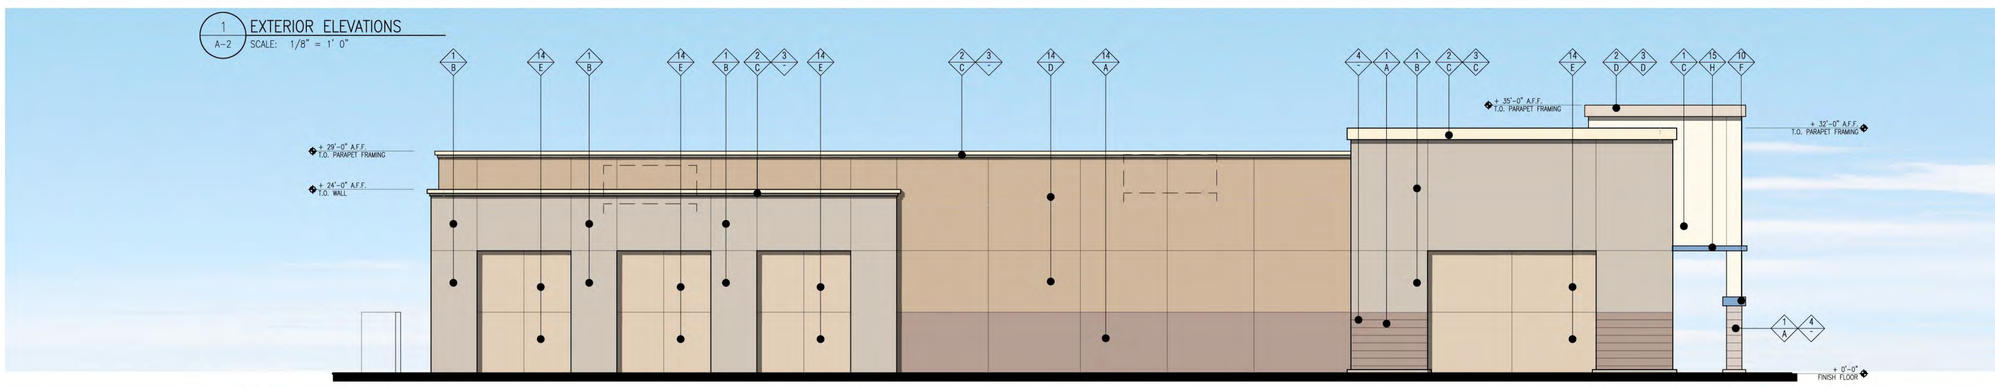

2 EXTERIOR ELEVATIONS
A-2 SCALE: 1/8" = 1' 0"

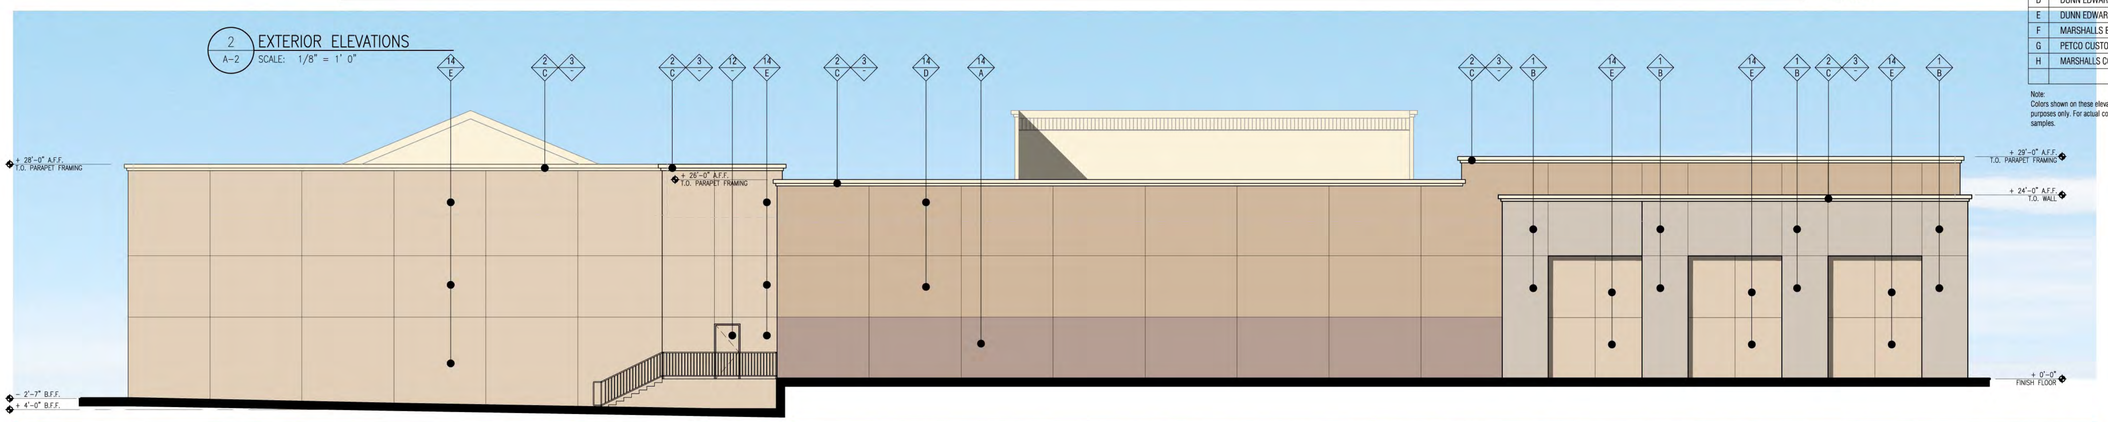

3 EXTERIOR ELEVATIONS
A-2 SCALE: 1/8" = 1' 0"

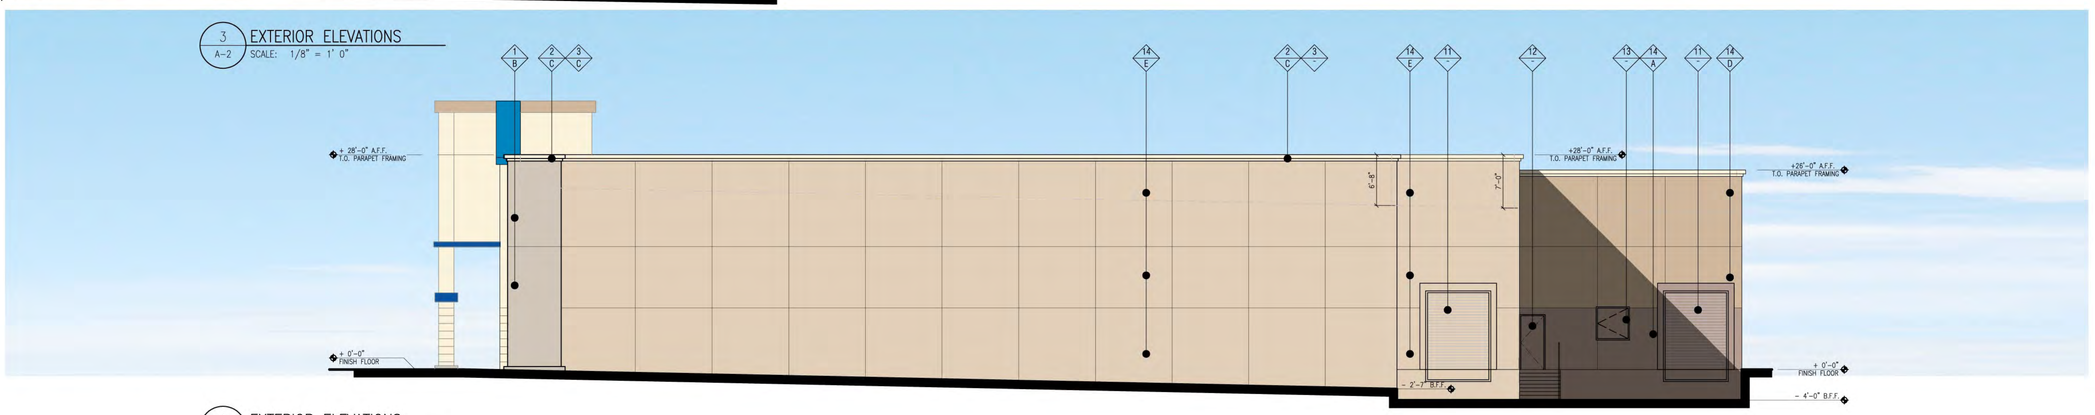

4 EXTERIOR ELEVATIONS
A-2 SCALE: 1/8" = 1' 0"

FINISH SCHEDULE

▲	FINISH MATERIAL
1	STUCCO
2	FOAM CORNICE
3	PREFINISHED METAL CAP FLASHING
4	2" SILVER REVEAL
5	CLEAR ANODIZED ALUMINUM STOREFRONT AND DOORS
6	CLEAR ANODIZED ALUMINUM WINDOWS
7	WALL SCONCE DOWNLIGHT-COLUMN FIXTURE
8	LOGO SIGN UNDER SEPARATE PERMIT
9	ALUMINUM ROOF PANELS
10	COLUMN LOGO SIGN UNDER SEPARATE PERMIT
11	ROLL-UP DOOR
12	HOLLOW METAL DOOR
13	COMPACTOR
14	CONCRETE TILT-UP WALL
15	PAINT MOLDING T/M
▼	FINISH COLOR
A	DUNN EDWARDS - DE6074 - FRONTIER LAND
B	DUNN EDWARDS - DE6213 - FINE GRAIN
C	DUNN EDWARDS - DE5301 - TATAMI MAT
D	DUNN EDWARDS - DE6143 - ALMOND LATTE
E	DUNN EDWARDS - DE6142 - FLOATING FEATHER
F	MARSHALLS BLUE PAINT PMS #2955C - BLUE
G	PETCO CUSTOM BLUE COLOR
H	MARSHALLS COBALT BLUE PAINT BM#2061-20 CHAMPION COBALT BLUE

Note:
Colors shown on these elevations are for illustration purposes only. For actual colors, refer to manufacturer's samples.

GreenbergFarrow
19000 MacArthur Blvd., Suite 250
Irvine, CA 92612
t: 949 296 0450 f: 949 296 0437

WALBERN DEVELOPMENTS

RETAIL BUILDING
YUCCA VALLEY, CALIFORNIA
WALBERN DEVELOPMENT
20110502.0

SHELL - EXTERIOR ELEVATIONS

A-2

07.31.13