SITE SUMMARY	
PROJECT DATA	
PARCEL SIZE	61,039 SF (1.4 ACRES)
PROPOSED CAR WASH	±4,350 SF

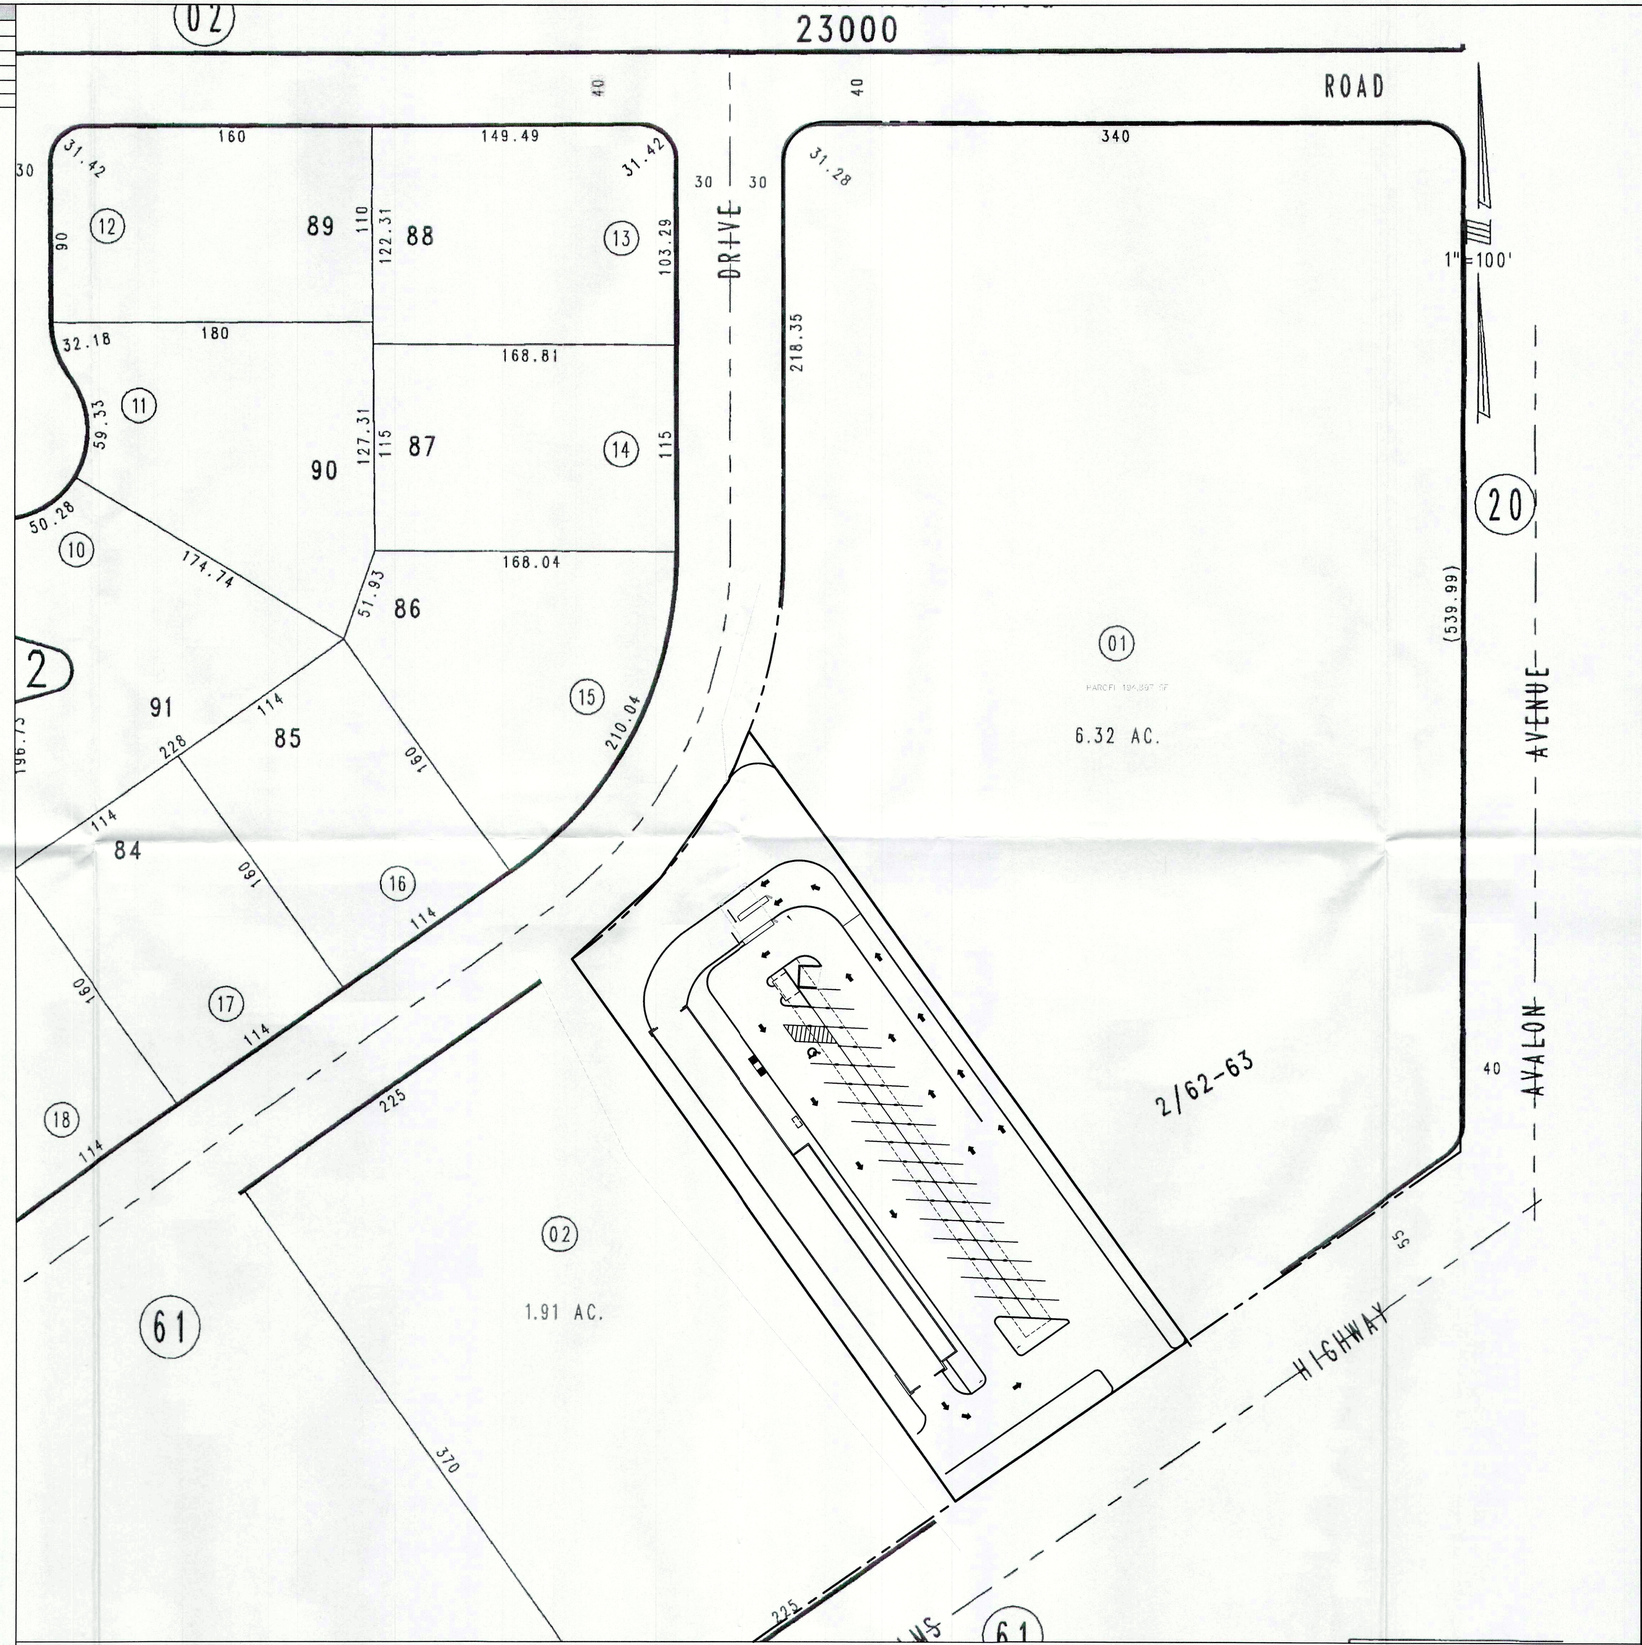

SITE PLAN
SCALE 1/40"=1'-0"
1

idstudio
5727 NORTH 7TH STREET, SUITE 401
PHOENIX, ARIZONA 85014
TEL: 602.938.1453
WWW.IDSTUDIO4.COM

YUCCA VALLEY CAR WASH

PALM SPRINGS, CA

CLIENT:

DATE	DESCRIPTION
6-16-2016	SITE LAYOUT

DATE	DESCRIPTION

SHEET TITLE:

ARCHITECTURAL SITE PLAN

SHEET NUMBER:

A0.3

PROJECT NUMBER: