SPECIAL BOLTS ROOF PLAN					
ID	QUAN	TYPE	DIA	LENGTH	WASH
1	2	A325	1/2"	1 1/4"	2
2	4	A325	1/2"	1 1/4"	2
3	4	A325	1/2"	1 1/4"	0

CONNECTION PLATES ROOF PLAN	
ID	MARK/PART
1	SC16
2	SA6A

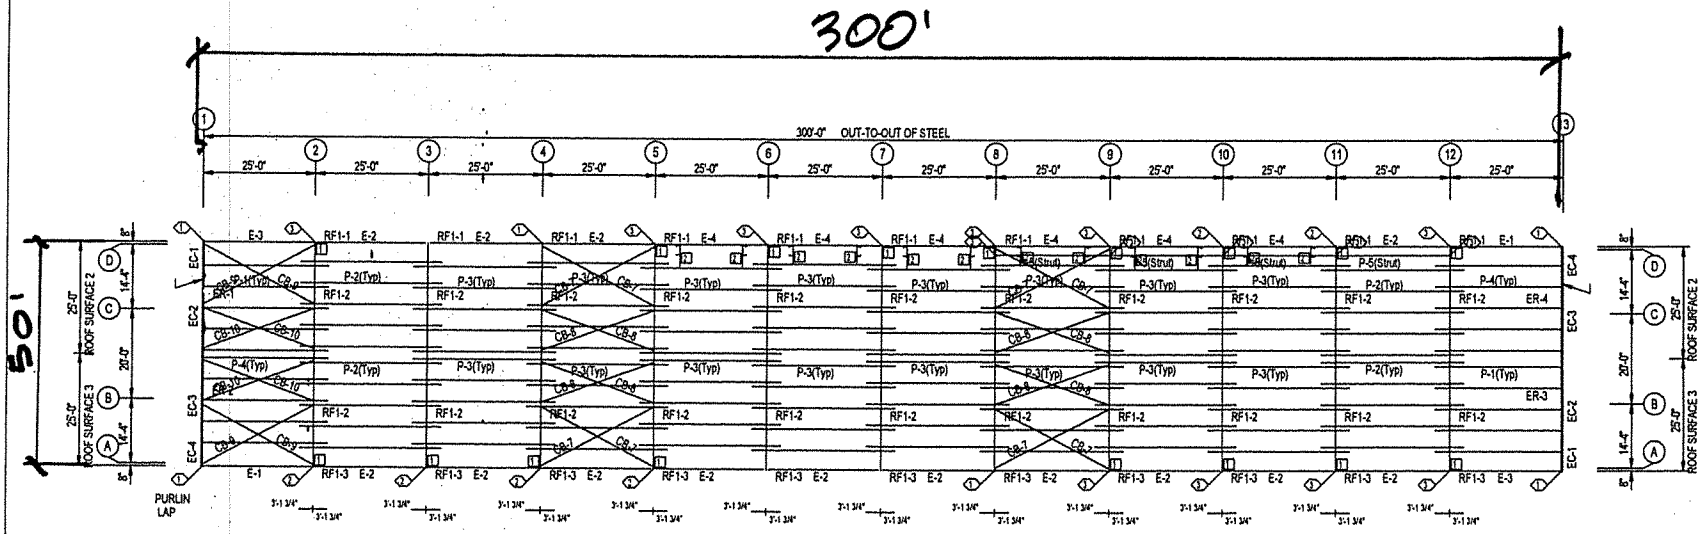

ROOF FRAMING PLAN

ROOF SHEETING

PANELS: 26 Ga. PR Galvalume

NOT FOR CONSTRUCTION

SPECIAL BOLTS					
ID	QUAN	TYPE	DIA	LENGTH	WASH
1	2	A325	1/2"	1 1/4"	2
2	4	A325	1/2"	1 1/4"	2
4	4	A325	1/2"	1 1/4"	0

CONNECTION PLATES FRAME LINE D	
ID	MARK/PART
1	SC18
2	SC-5
3	SC524_L
4	SC524_R

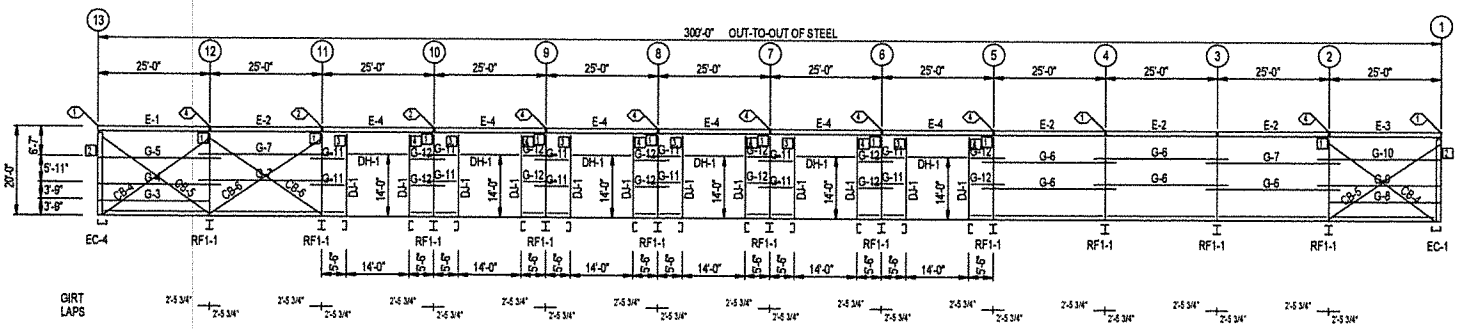

SIDEWALL FRAMING: FRAME LINE D

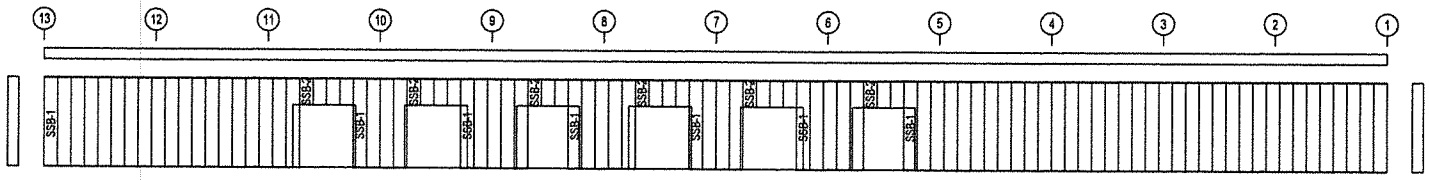

SIDEWALL SHEETING & TRIM: FRAME LINE D

PANELS: 26 Ga. PR - Polar White

NOT FOR CONSTRUCTION

SPECIAL BOLTS					
ID	QUAN	TYPE	DIA	LENGTH	WASH
1	2	A325	1/2"	1 1/4"	2
2	4	A325	1/2"	1 1/4"	2
4	4	A325	1/2"	1 1/4"	0

CONNECTION PLATES FRAME LINE A	
ID	MARK/PART
1	SC18
2	SC-5

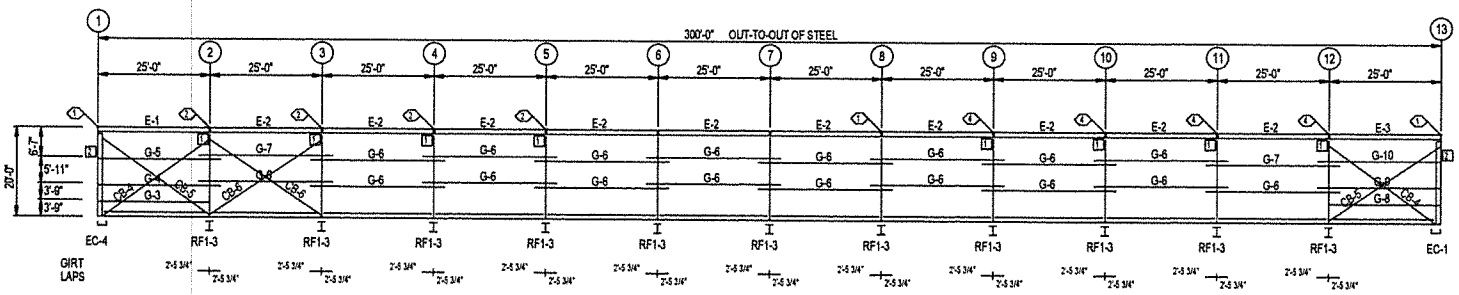

SIDEWALL FRAMING: FRAME LINE A

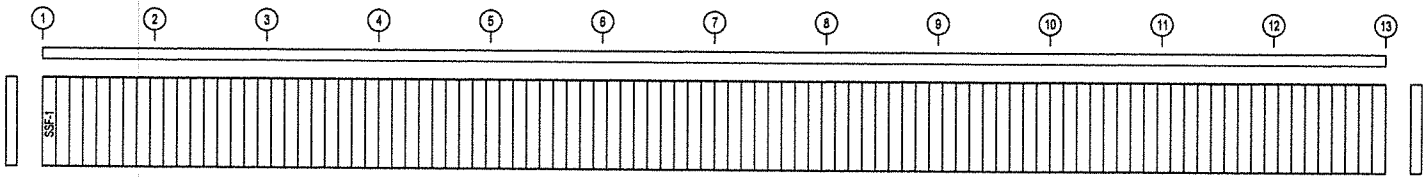

SIDEWALL SHEETING & TRIM: FRAME LINE A

PANELS: 26 Ga. PR - Polar White

NOT FOR CONSTRUCTION

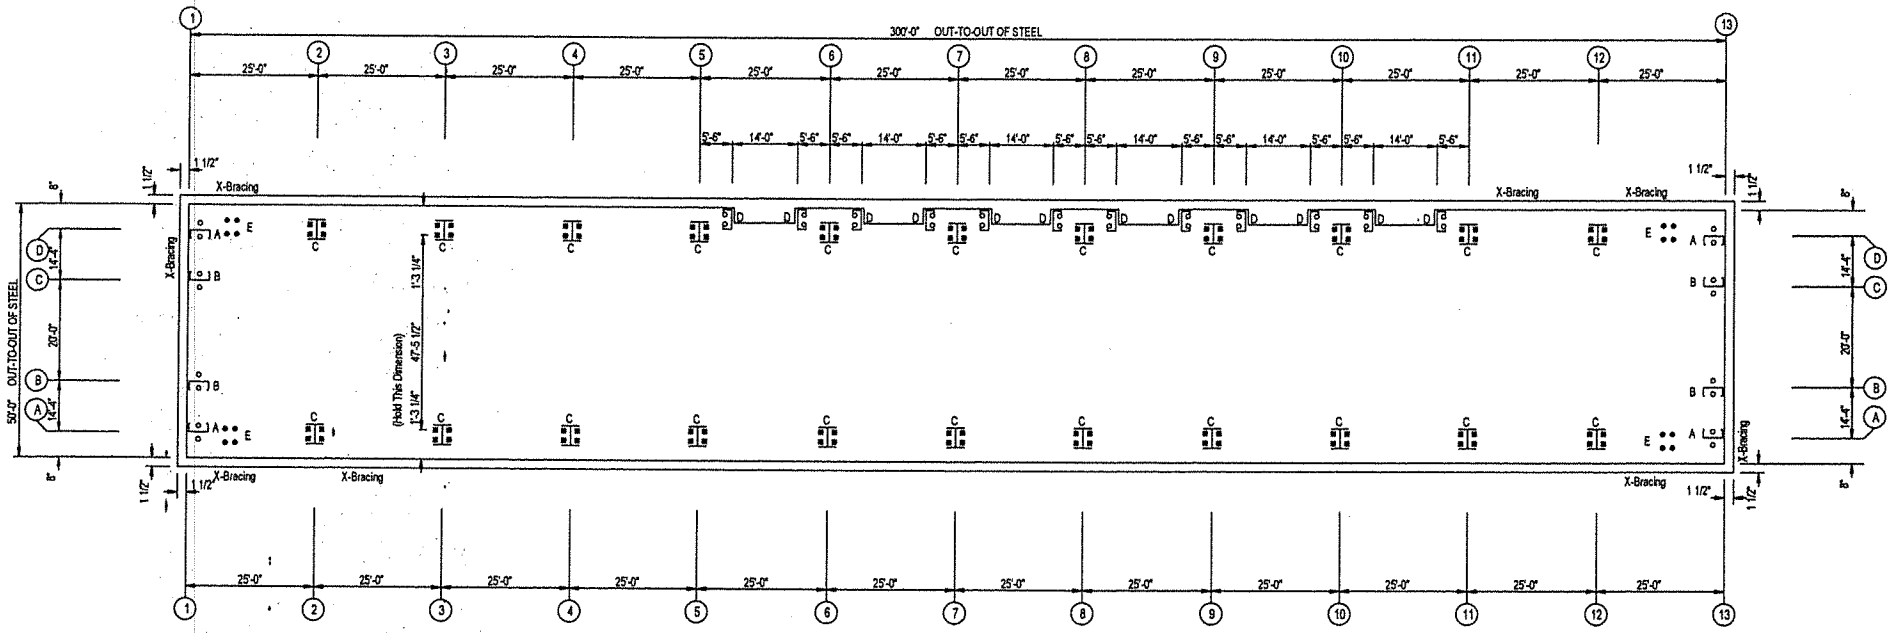

ANCHOR BOLT PLAN

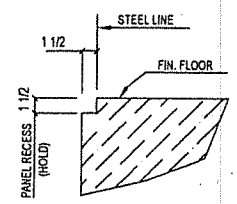

CONCRETE NOTCH DETAIL

NOT FOR CONSTRUCTION

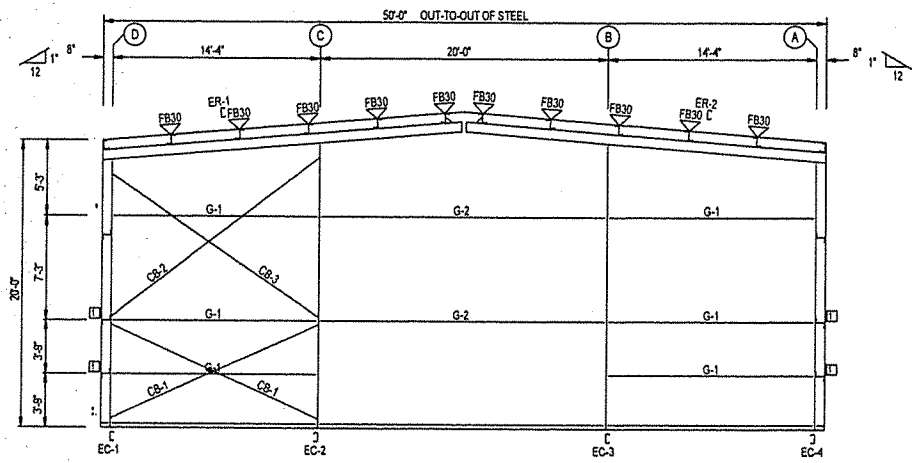

ENDWALL FRAMING: FRAME LINE 1

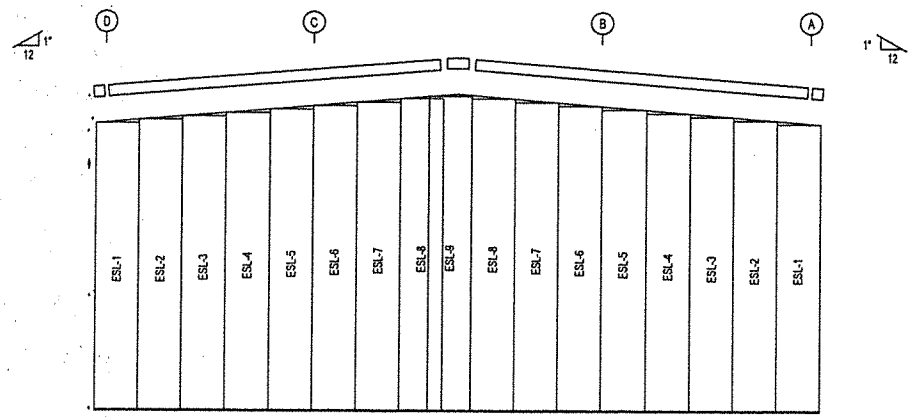

ENDWALL SHEETING & TRIM: FRAME LINE 1

PANELS: 26 Ga. PR - Polar White

BOLT TABLE
FRAME LINE 1

LOCATION	QUAN	TYPE	DIA	LENGTH
ER-1/ER-2	4	A325	5/8"	1 3/4"
Columns/Ref	4	A325	5/8"	1 1/2"

FLANGE BRACE TABLE
FRAME LINE 1

ID	MARK	LENGTH
1	FB30	2'-8"

CONNECTION PLATES
FRAME LINE 1

ID	MARK/PART
1	BC-5

NOT FOR CONSTRUCTION

BOLT TABLE FRAME LINE 13				
LOCATION	QUAN	TYPE	DIA	LENGTH
ER-3/ER-4	4	A325	5/8"	1 3/4"
Columns/Rafl	4	A325	5/8"	1 1/2"

FLANGE BRACE TABLE FRAME LINE 13		
ID	MARK	LENGTH
1	FB30	2'-6"

CONNECTION PLATES FRAME LINE 13	
ID	MARK/PART
1	SC-5

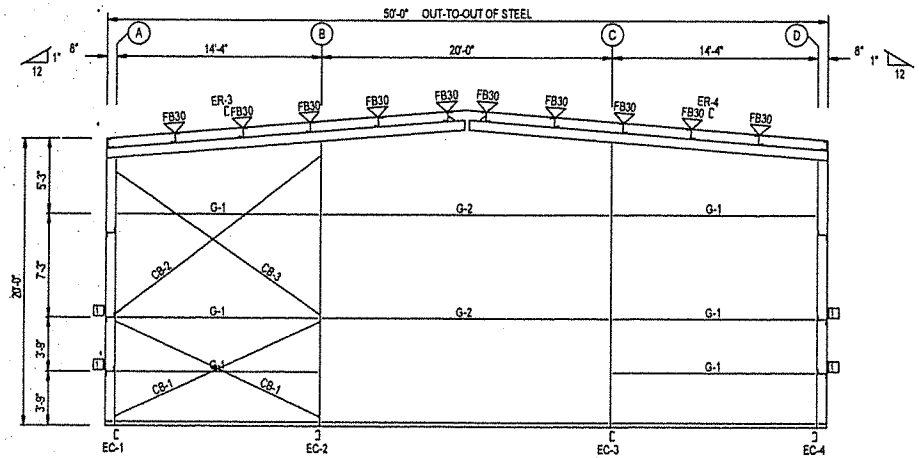

ENDWALL FRAMING: FRAME LINE 13

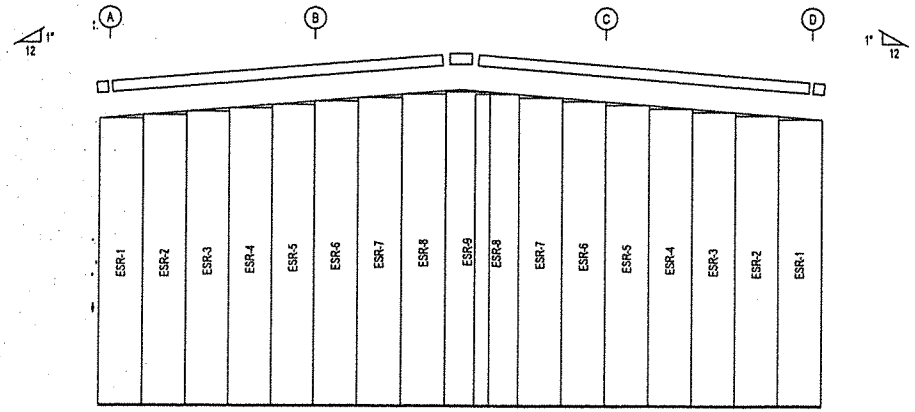

ENDWALL SHEETING & TRIM: FRAME LINE 13

PANELS: 26 Ga. PR - Polar White

NOT FOR CONSTRUCTION

FLANGE BRACES: BOTH SIDES(UNLESS NOTED)
FBxx(1): xx=length(in)
A - L2X2X143

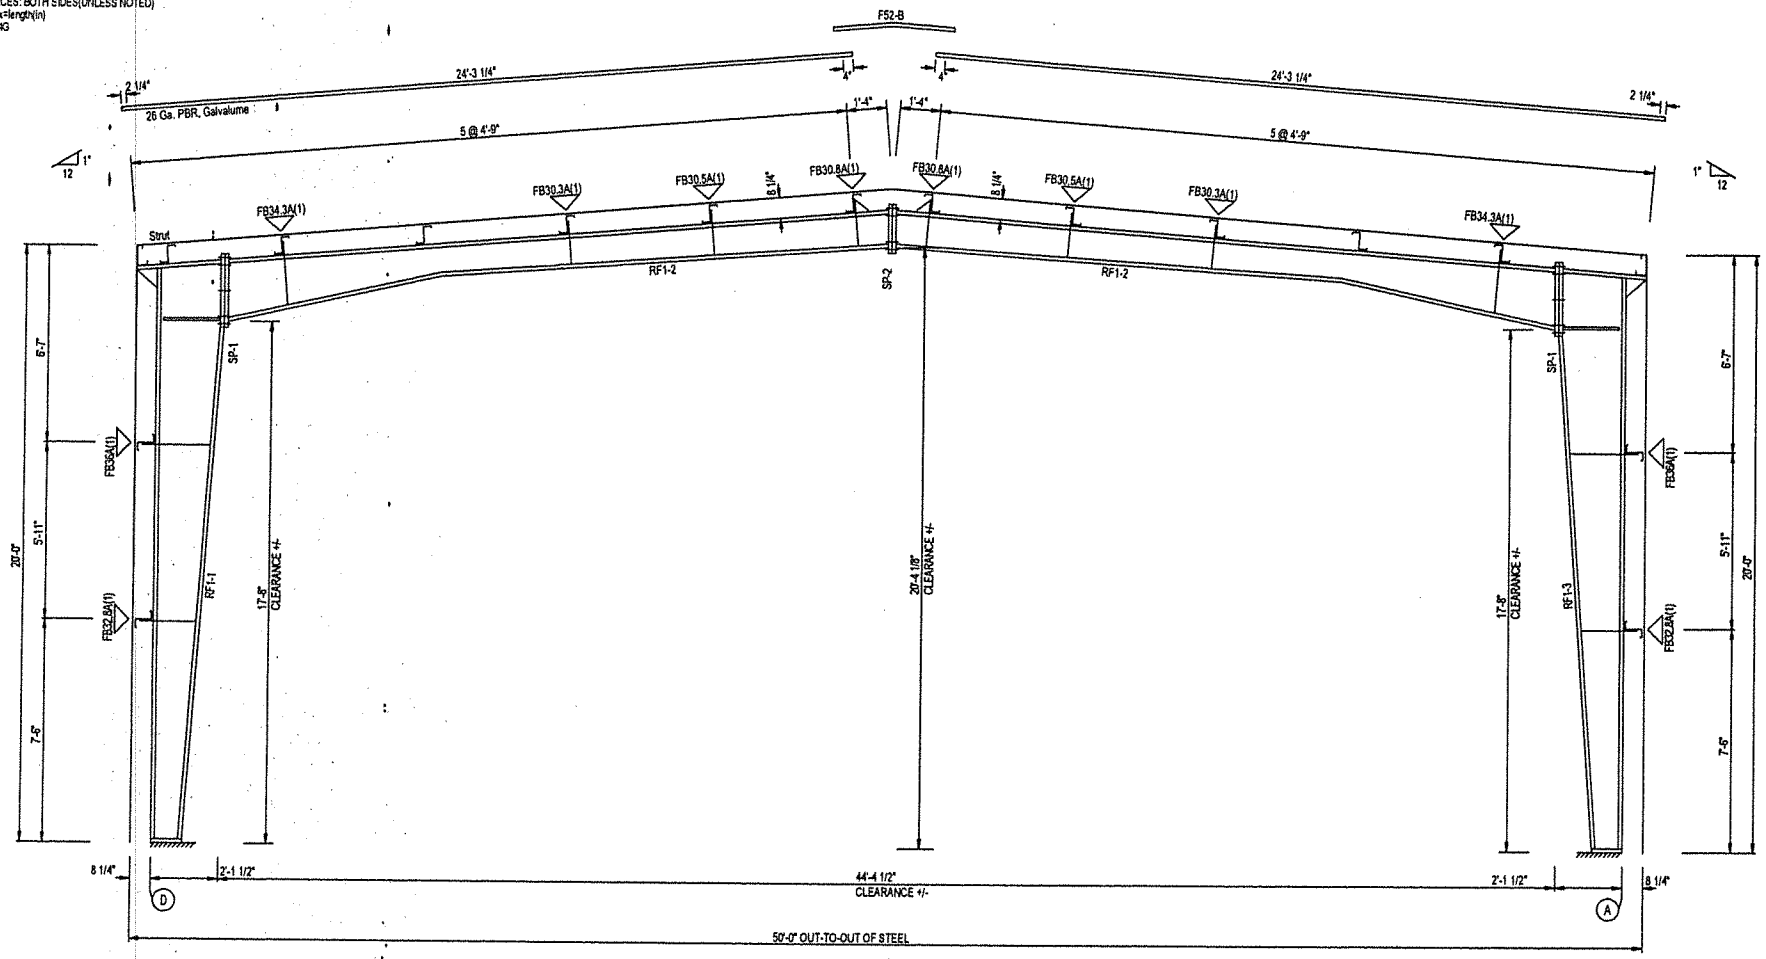

RIGID FRAME ELEVATION: FRAME LINE 2 3 4 5 6 7 8 9 10 11 12

NOT FOR CONSTRUCTION