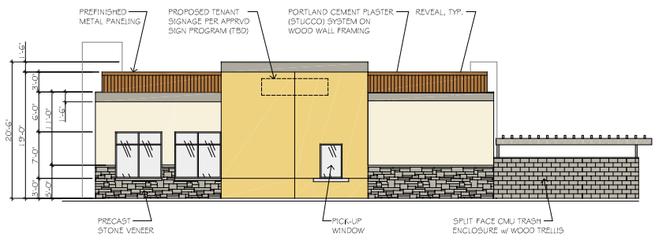


## WEST ELEVATION

SCALE: 3/32" = 1'-0"

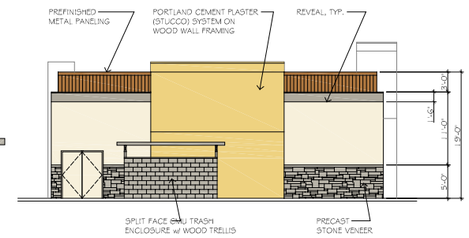


## SOUTH ELEVATION

SCALE: 3/32" = 1'-0"

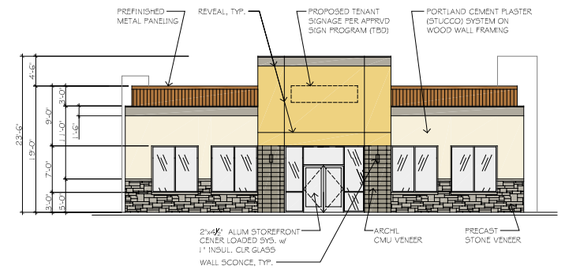


## EAST ELEVATION

SCALE: 3/32" = 1'-0"

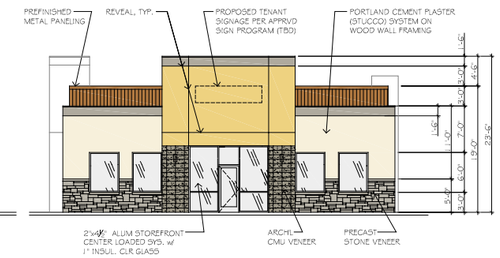


## NORTH ELEVATION

SCALE: 3/32" = 1'-0"

# FAST FOOD BUILDING ELEVATIONS

SCALE: 3/32"=1'-0" | 2

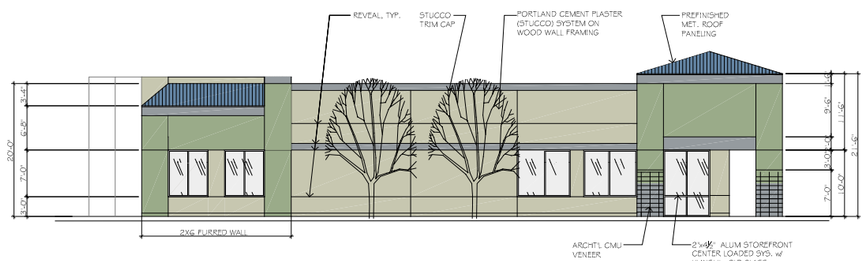


## EAST ELEVATION

SCALE: 3/32" = 1'-0"

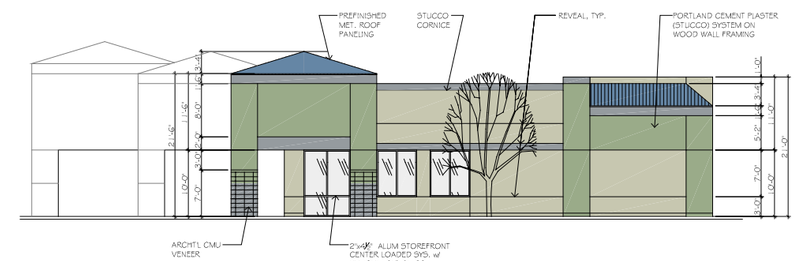


## WEST ELEVATION

SCALE: 3/32" = 1'-0"

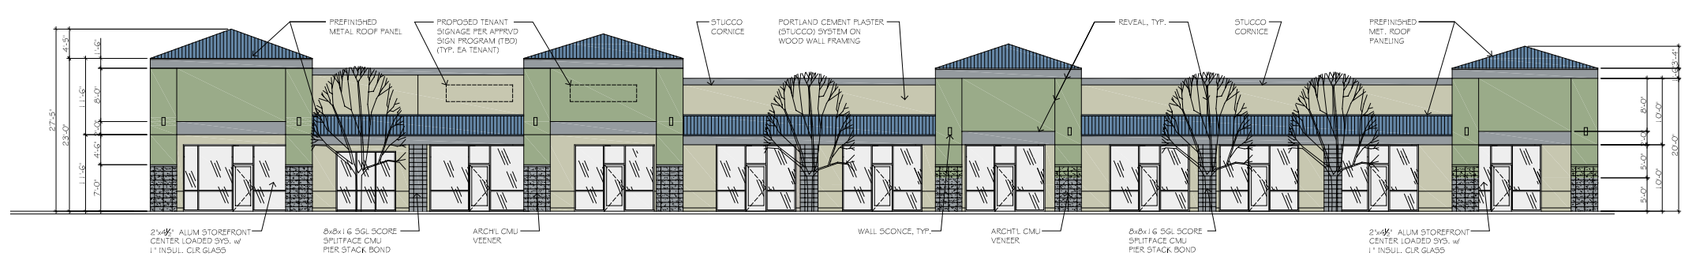


## NORTH ELEVATION

SCALE: 3/32" = 1'-0"

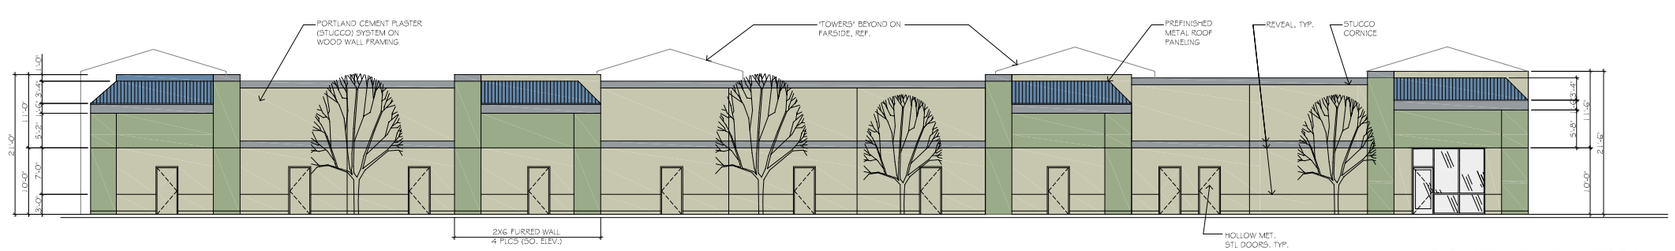


## SOUTH ELEVATION

SCALE: 3/32" = 1'-0"

# RETAIL BUILDING ELEVATIONS

SCALE: 3/32"=1'-0" | 1

| REVISIONS | BY |
|---|---|
| SITE PLAN REVIEW & CUP SUBMITTAL 4-22-13 | MC |

MICHAEL CALEY
ARCHITECT
200 EAST DEL MAR BLVD., SUITE 300 - PASADENA - CA 91105
(626) 440-8848 - FAX (626) 577-4132

PRESCOTT RETAIL CENTER
FOR FORCE-GOTTLIEB LLC
58401 29 PALMS HIGHWAY, YUCCA VALLEY, CA 92284

| | |
|---|---|
| DESIGN BY | MC |
| CHECKED BY | 3/32" = 1'-0" |
| DATE | APRIL 30, 2013 |
| DRAWN BY | CMF/PRESCOTT-ELEV-(3-22-13) |
| SCALE | |
| SHEET | A3 |
| OF | SHEET |