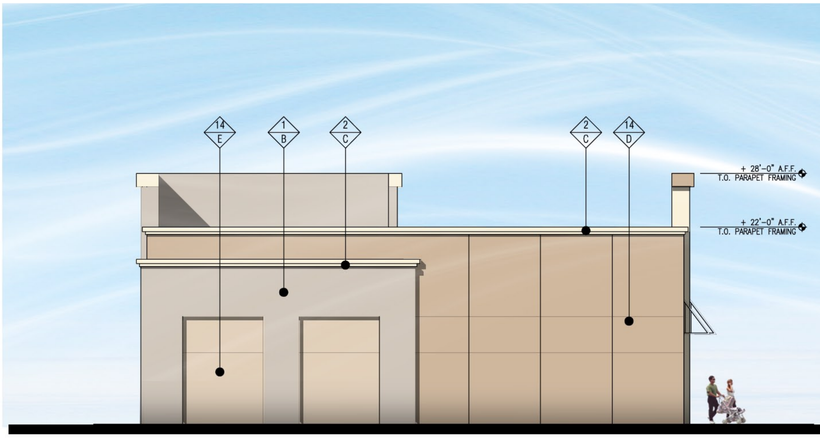

LEFT ELEVATION

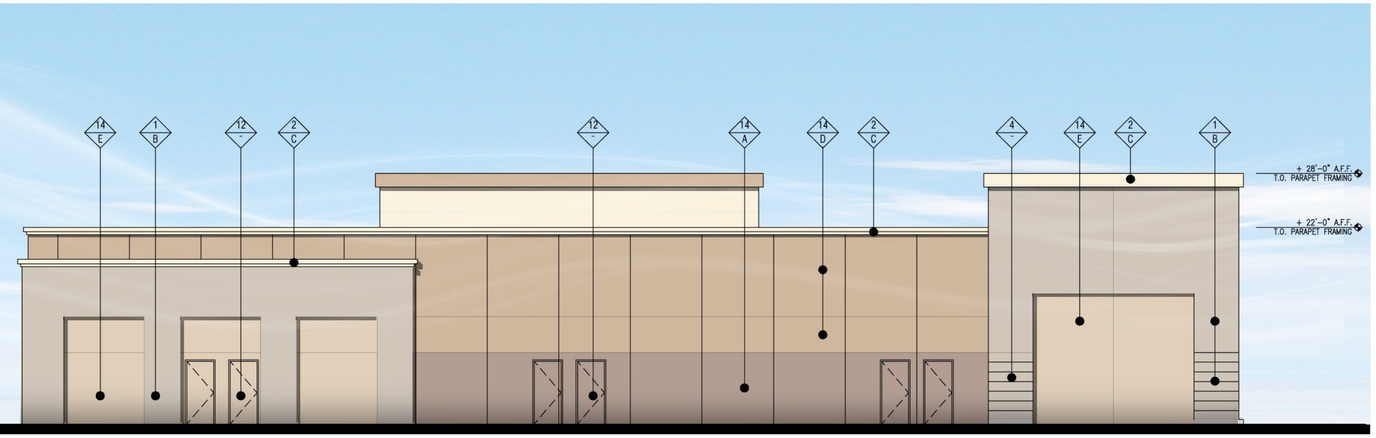

REAR ELEVATION

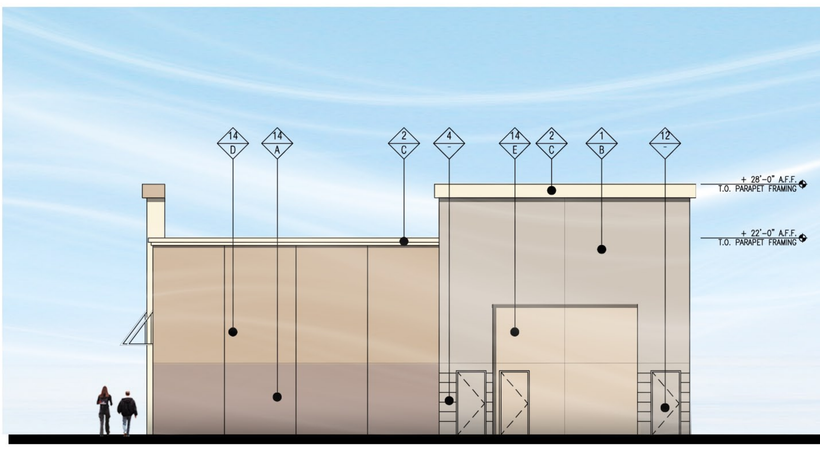

RIGHT ELEVATION

FRONT ELEVATION

FINISH SCHEDULE

	FINISH MATERIAL		FINISH COLOR
1	STUCCO	A	DUNN EDWARDS - DE6074 - FRONTIER LAND
2	FOAM CORNICE	B	DUNN EDWARDS - DE6213 - FINE GRAIN
3	PREFINISHED METAL CAP FLASHING	C	DUNN EDWARDS - DE5301 - TATAMI MAT
4	2" SILVER REVEAL	D	DUNN EDWARDS - DE6143 - ALMOND LATTE
5	CLEAR ANODIZED ALUMINUM STOREFRONT AND DOORS	E	DUNN EDWARDS - DE6142 - FLOATING FEATHER
6	CLEAR ANODIZED ALUMINUM WINDOWS		
7	WALL SCONCE DOWNLIGHT-COLUMN FIXTURE		
8	LOGO SIGN UNDER SEPARATE PERMIT		
9	ALUMINUM ROOF PANELS		
10	COLUMN LOGO SIGN UNDER SEPARATE PERMIT		
11	ROLL-UP DOOR		
12	HOLLOW METAL DOOR		
13	COMPACTOR		
14	CONCRETE TILT-UP WALL		
15	PAINT MOLDING T/M		

Note:
Colors shown on these elevations are for illustration purposes only. For actual colors, refer to manufacturers samples.

GreenbergFarrow
19000 MacArthur Blvd., Suite 250
Irvine, CA 92612
t: 949 296 0450 f: 949 296 0437

WALBERN DEVELOPMENTS

SHOPS BUILDING
YUCCA VALLEY, CA
WALBERN DEVELOPMENT
20140727.0

SHOPS
SCALE: 1/8" = 1' - 0"

12.09.14

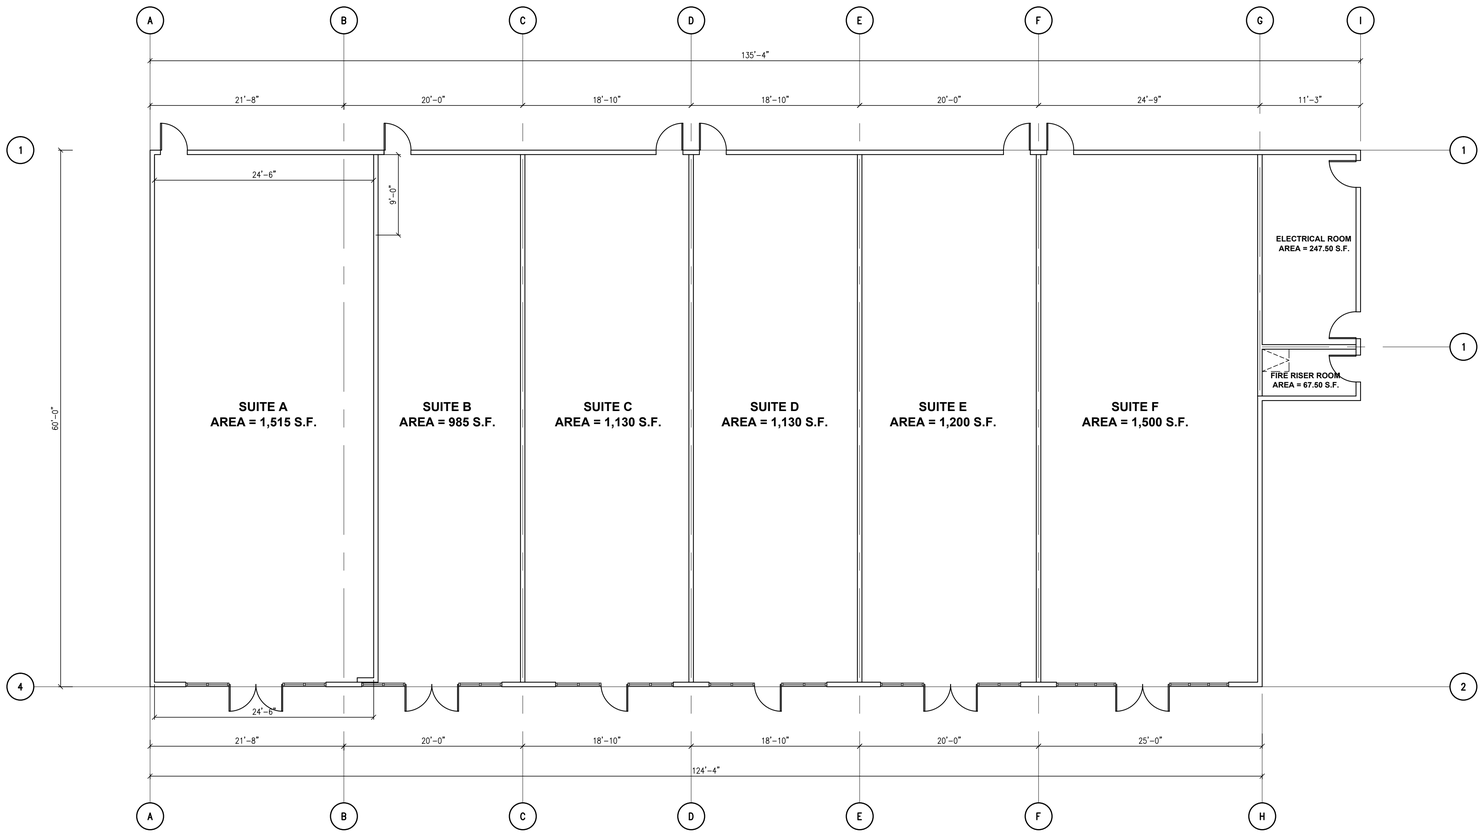

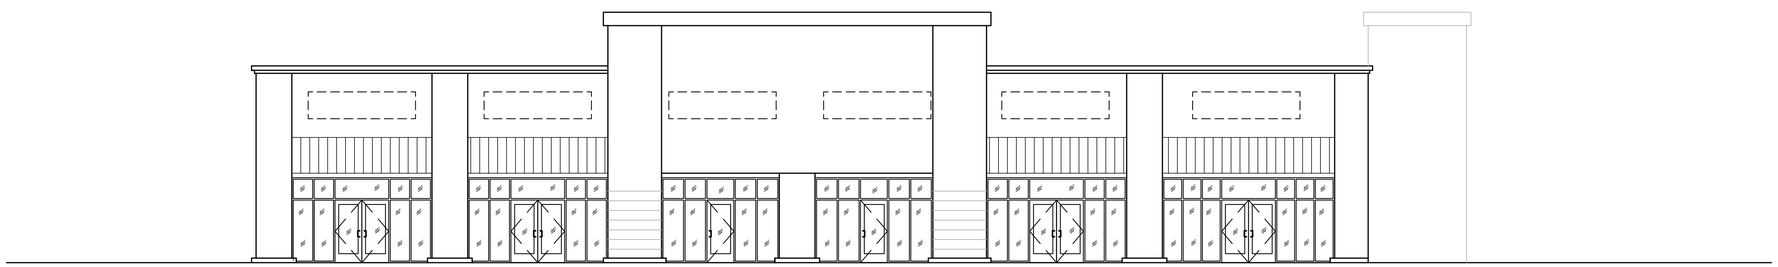

GreenbergFarrow
19000 MacArthur Blvd., Suite 250
Irvine, CA 92612
t: 949 296 0450 f: 949 296 0437

WALBERN DEVELOPMENTS

SHOPS BUILDING
YUCCA VALLEY, CA
WALBERN DEVELOPMENT
20110502.0

FLOOR PLAN & EAST ELEVATION
SCALE: 1/8" = 1' - 0"

11.26.14