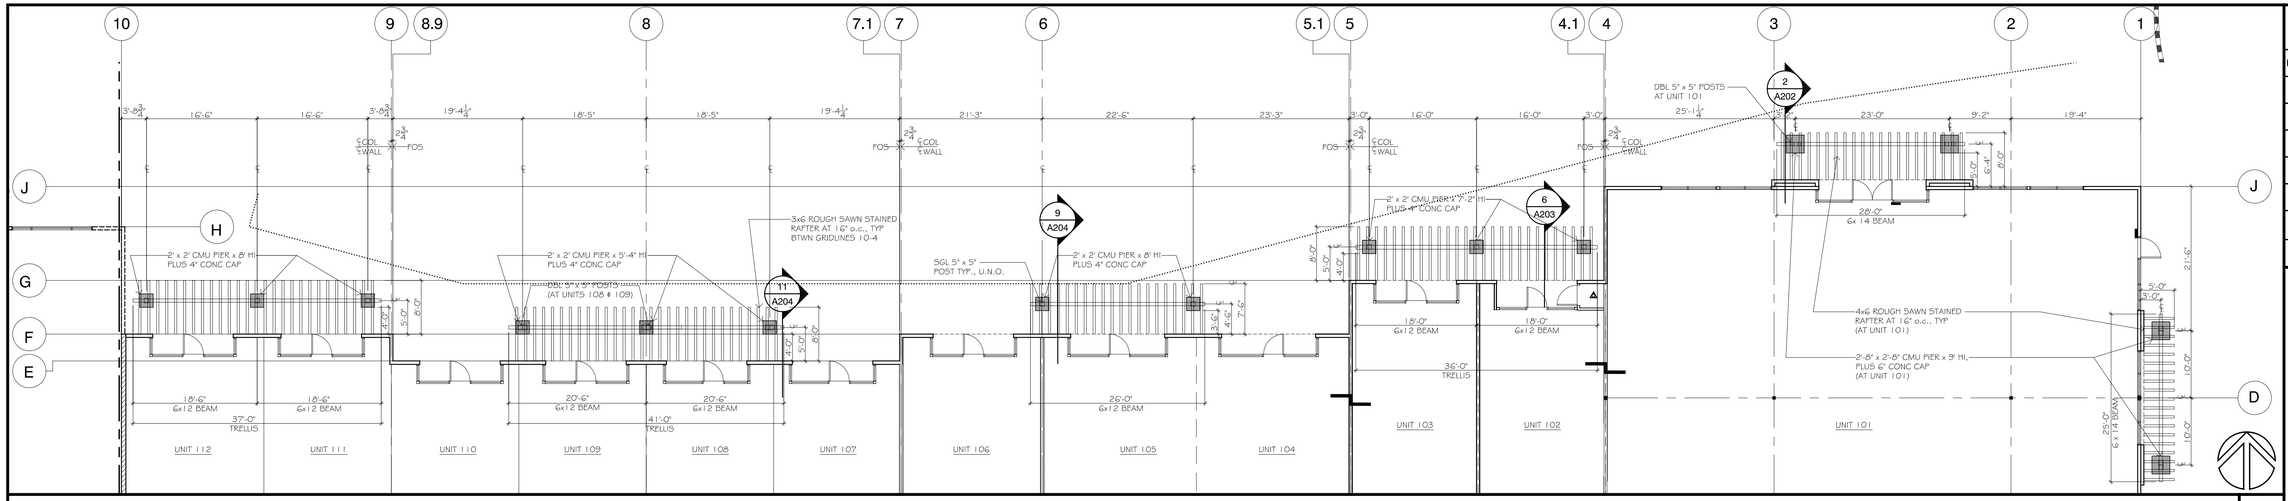

BUILDING B TRELLIS PLAN

SCALE: 3/32"=1'-0" | 2

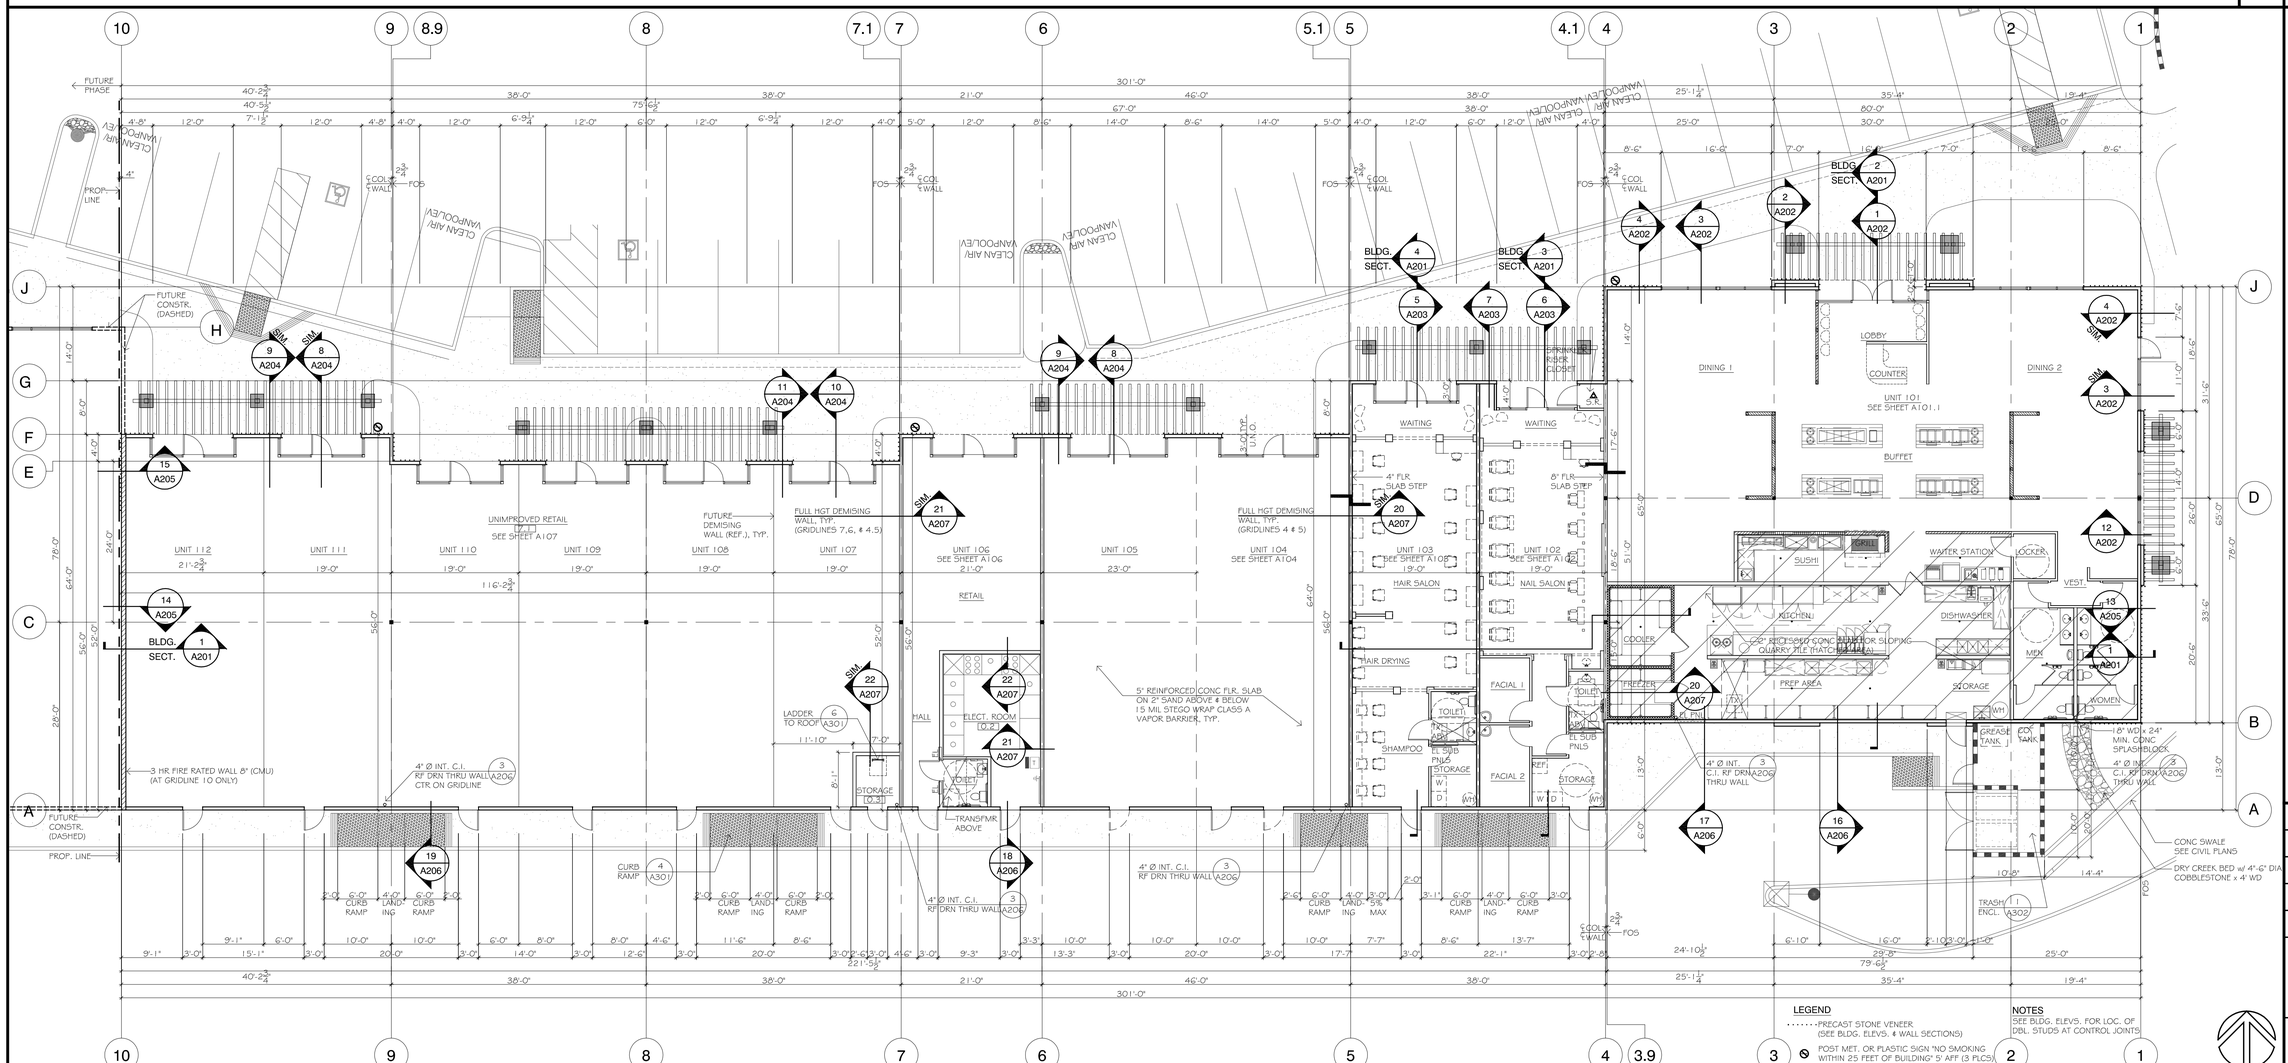

BUILDING B OVERALL FLOOR PLAN

SCALE: 3/32"=1'-0" | 1

REVISIONS	BY
P.C. SUBMITTAL	8-6-12

MICHAEL CALEY
ARCHITECT
200 EAST DEL MAR BLVD., SUITE 300 · PASADENA · CA 91105
(626) 440-9848 · FAX (626) 577-4132

BUILDING B - EAST (PHASE ONE) AT WARREN VISTA CENTER FOR G & L REALTY YUCCA VALLEY II, LLC

57675 29 PALMS HWY 62, YUCCA VALLEY, CA 92284

DESIGN BY MC

CHECKED BY

DATE AUGUST 6, 2012

DRAWN BY WARREN VISTA-FP(6-11-12)

SCALE 3/32" = 1'-0"

KEY PLAN

SHEET A004

BLDG B-EAST