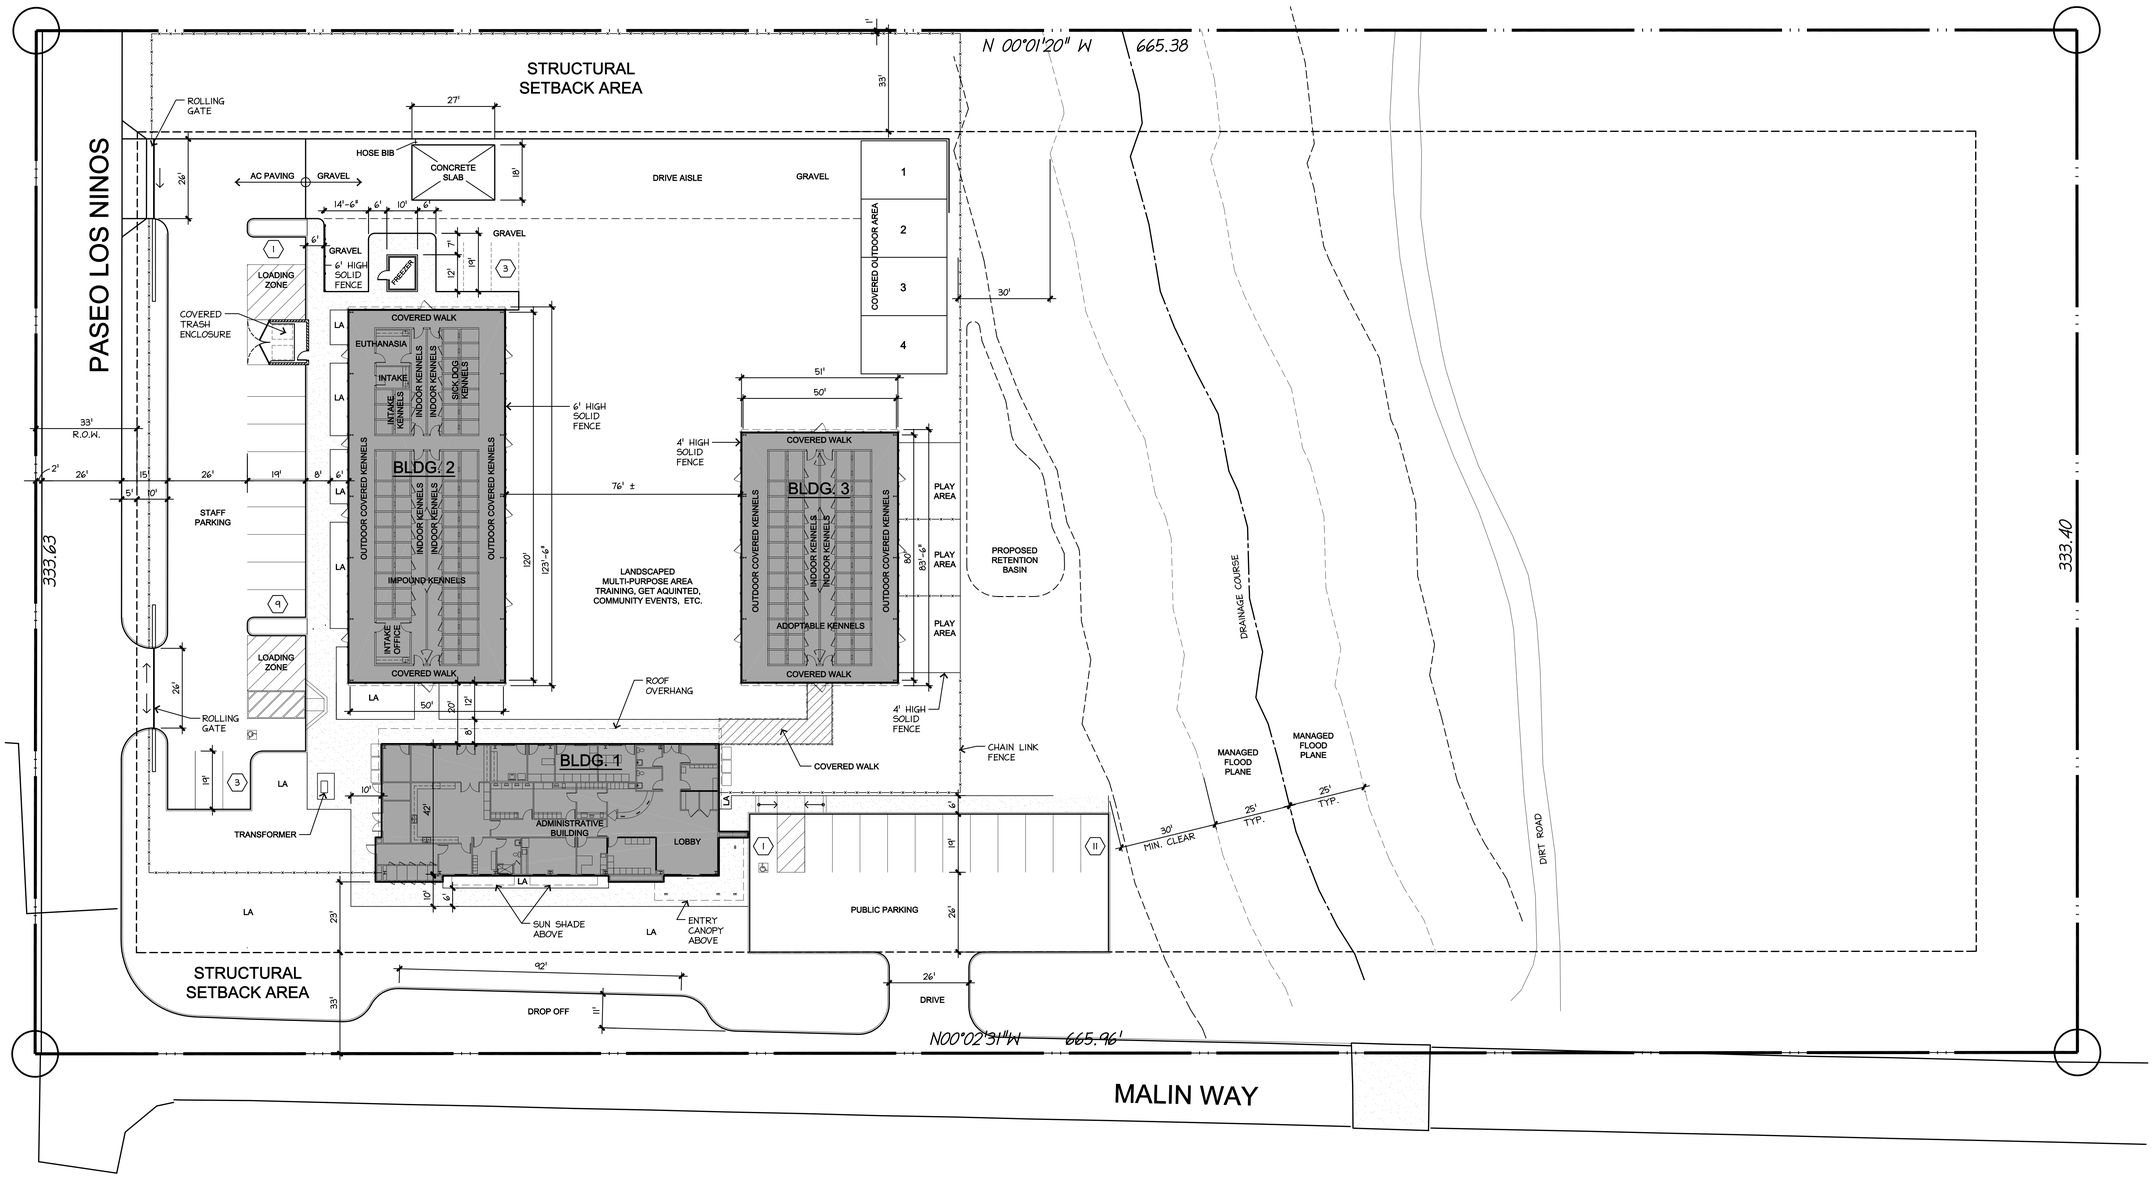

GOVERNMENT LOT 104
RL-5 ZONE

N

0 10' 20' 40'

SCALE: 1" = 20'-0"

S:\158-001-01-11_Yucca_Valley_Animal_Shelter\Concept\SitePlan-Alt12.dwg Plotted: 11-08-2011 - 11:05am

REVISIONS △ PRINTS ISSUED ○

NO	BY	DATE	DESCRIPTION

COPYRIGHT NOTICE

THE USE OF THESE DESIGNS, DRAWINGS, SPECIFICATIONS, AND/OR CAD/LDD FORMS IS RESTRICTED TO THE SITE AND PROJECT FOR WHICH THEY WERE PREPARED AND PUBLICATION THEREOF IS EXPRESSLY LIMITED TO SUCH USE. REPRODUCTION, PUBLICATION OR REDISTRIBUTION BY ANY METHOD, TO ANY PARTY OTHER THAN THE OWNER FOR THIS PROJECT, IS PROHIBITED. ALL COMMON LAW, STATUTORY AND OTHER RESERVED RIGHTS, INCLUDING COPYRIGHT, ARE RETAINED BY THE ARCHITECT. OWNER SHALL INDEMNIFY AND HOLD HARMLESS THE ARCHITECT AND ALL CONSULTANTS AGAINST ANY DAMAGES, LIABILITY OR COSTS, INCLUDING DEFENSE COSTS AND ATTORNEY'S FEES, FOR ANY UNAUTHORIZED REUSE OR MODIFICATION OF THE ARCHITECT'S DOCUMENTS BY OWNER OR ANY PERSON OR ENTITY THAT ACQUIRES OR OBTAINS THE DOCUMENTS FROM OR THROUGH OWNER WITHOUT THE PRIOR WRITTEN CONSENT OF AND APPROPRIATE COMPENSATION TO THE ARCHITECT. SUBMISSION OR DISTRIBUTION OF DOCUMENTS TO MEET OFFICIAL REGULATORY REQUIREMENTS OR FOR SIMILAR PURPOSES IN CONNECTION WITH THE PROJECT IS NOT TO BE CONSTRUED AS PUBLICATION IN DEROGATION OF THE ARCHITECT'S COPYRIGHT OR OTHER RESERVED RIGHTS. ANY USE OF THESE DOCUMENTS BY OWNER OR ANY OTHER PERSON OR ENTITY WITHOUT THE ARCHITECT'S WRITTEN CONSENT SHALL BE CONSIDERED EVIDENCE OF ACCEPTANCE OF THESE RESTRICTIONS. ⓒ ARCHITECT, COPYRIGHT

CONSULTANT

LICENSED ARCHITECT MAX WILLIAMS No.C-8402 REN. 6-30-13 STATE OF CALIFORNIA

Williams Architects, Inc.
Architect: Max E. Williams, AIA, AICP (C-8402)
276 North Second Avenue
Upland, California 91786-6002
909-981-5188 Fax 909-981-7207
waioffice@keyway.net

PROJECT
YUCCA VELLEY ANIMAL SHELTER

OWNER
ANIMAL CARE JOINT POWERS AUTHORITY

DRAWING CONTENTS
CONCEPT SITE DIAGRAM ALT 12

DRAWN BY LSW	DATE 09-20-11
CHECKED BY MEW/MRG	DATE 10-27-11
JOB NO. 158-001-01-11	
DRAWING NUMBER	

CA-1

OF DRAWINGS

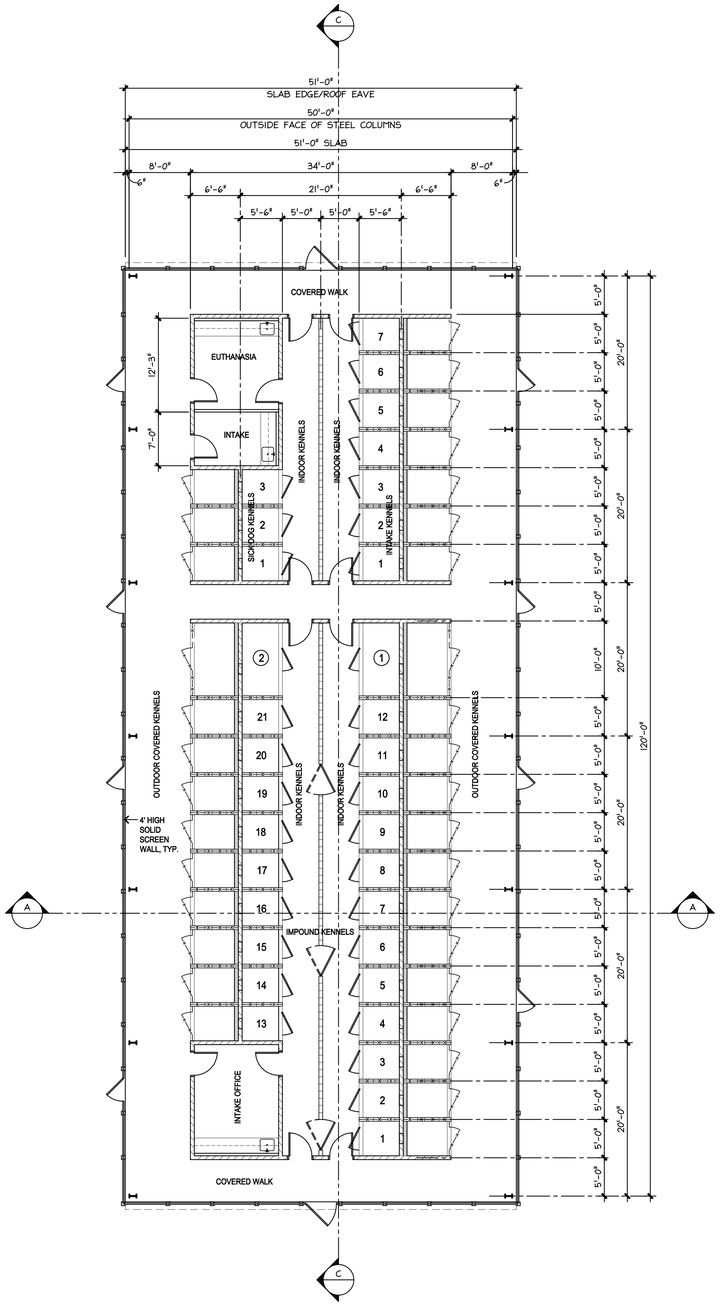

FLOOR PLAN - IMPOUND KENNELS - BUILDING 2 — 1/8" = 1'-0" (3)

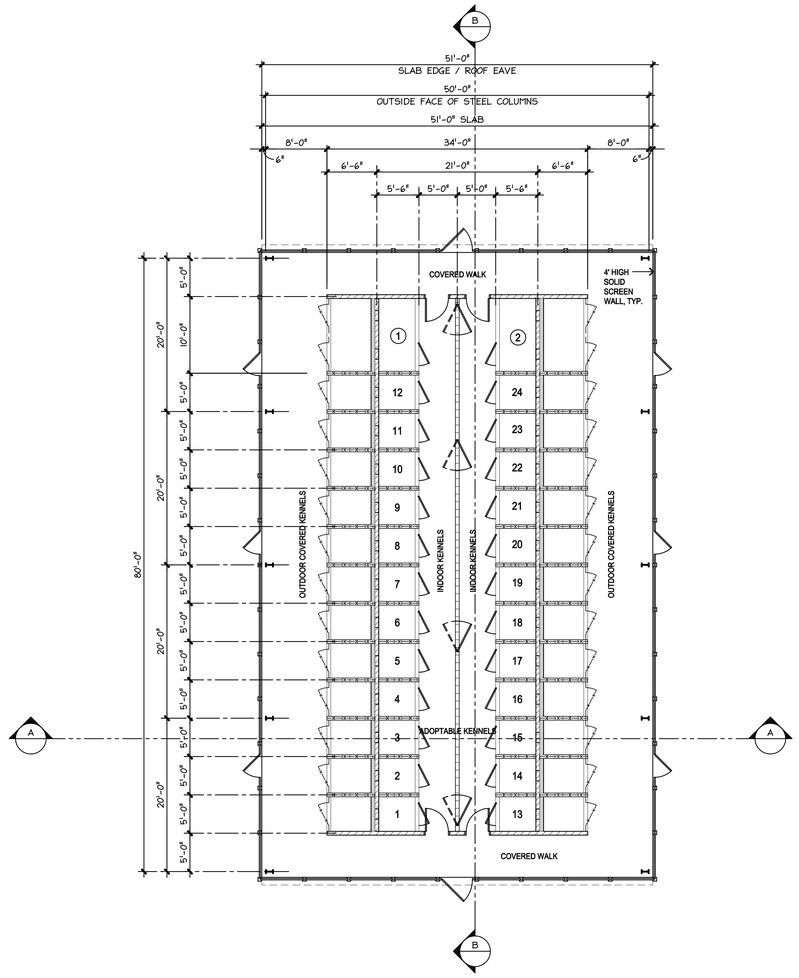

FLOOR PLAN - ADOPTION KENNELS - BUILDING 3 — 1/8" = 1'-0" (2)

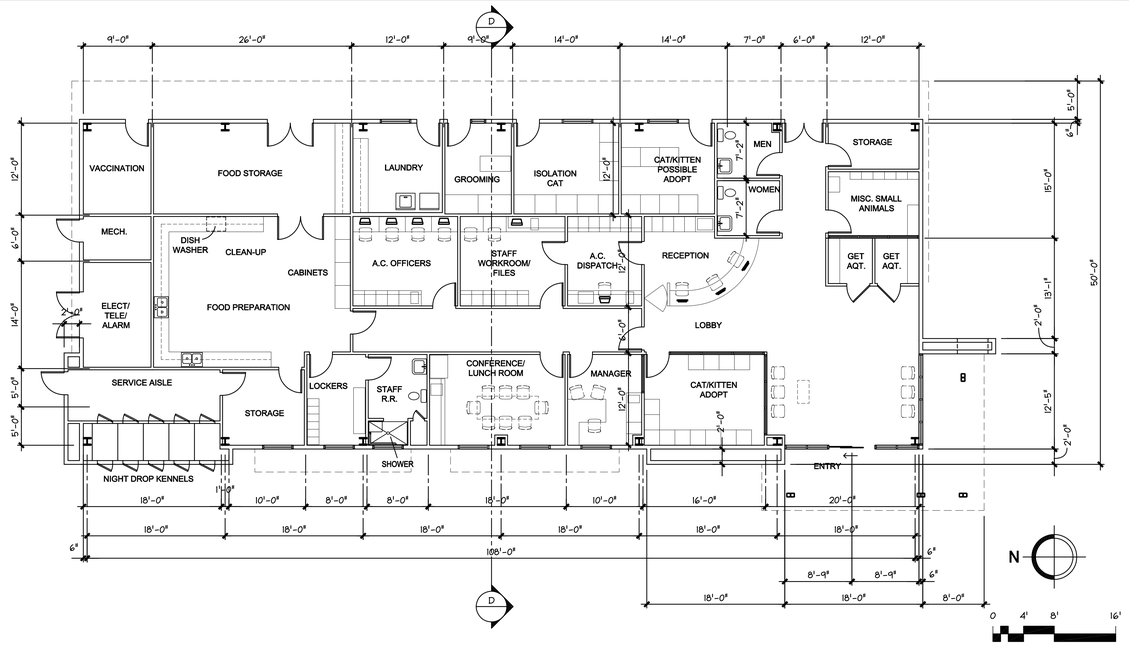

FLOOR PLAN - ADMINISTRATION - BUILDING 1 — 1/8" = 1'-0" (1)

N

0 4' 8' 16'

SCALE: 1/8" = 1'-0"

REVISIONS △ PRINTS ISSUED ○

NO.	BY	DATE	DESCRIPTION

COPYRIGHT NOTICE

THE USE OF THESE ARTISTIC, GRAPHICAL, SEMANTICAL, AND/OR CALCULATIONS IS RESTRICTED TO THE ORIGINAL SITE AND PROJECT FOR WHICH THEY WERE PREPARED AND PUBLISHED. NO PART OF THESE DRAWINGS, SPECIFICATIONS, AND/OR CALCULATIONS IS TO BE USED BY ANY PERSON OR ENTITY FOR ANY OTHER PROJECT, WITHOUT THE EXPRESS, WRITTEN PERMISSION OF THE ARCHITECT. ANY UNAUTHORIZED USE SHALL BE AT THE SOLE RISK OF THE USER, AND THE USER AGREES TO DEFEND, INDEMNIFY AND HOLD HARMLESS THE ARCHITECT AND HIS CONSULTANTS FROM AND AGAINST ANY AND ALL LOSS, DAMAGE, AND EXPENSE, INCLUDING REASONABLE ATTORNEY'S FEES. VISUAL CONTACT WITH THESE DRAWINGS AND SPECIFICATIONS SHALL CONSTITUTE PRIMA FACIE EVIDENCE OF ACCEPTANCE OF THESE RESTRICTIONS. ALL COPYRIGHTS RESERVED. © 2011

CONSULTANT

LICENSED ARCHITECT MAX E. WILLIAMS No.C-8402 STATE OF CALIFORNIA

Williams Architects, Inc.
Architect: Max E. Williams, AIA, AICP (C-8402)
276 North Second Avenue
Upland, California 91786-6002
909-981-5188 Fax 909-981-7207
waioffice@keyway.net

PROJECT
YUCCA VELLEY ANIMAL SHELTER
— —

OWNER
ANIMAL CARE JOINT POWERS AUTHORITY
— —

DRAWING CONTENTS
CONCEPT FLOOR PLANS

DRAWN BY LSW	DATE 09-20-11
CHECKED BY MEW	DATE 10-27-11
JOB NO. 158-001-01-11	
DRAWING NUMBER	

CA-2

OF DRAWINGS

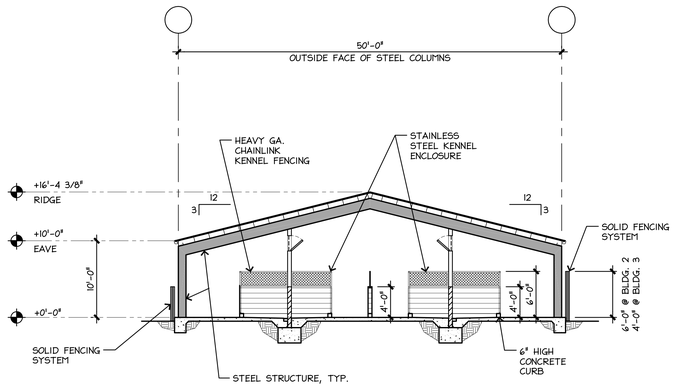

A NORTH/SOUTH SECTION
1/8" = 1'-0"

BLDG 2 - IMPOUND KENNELS

BLDG 3 - ADOPTABLE KENNELS

LANDSCAPED
MULTI-PURPOSE AREA
SIDE

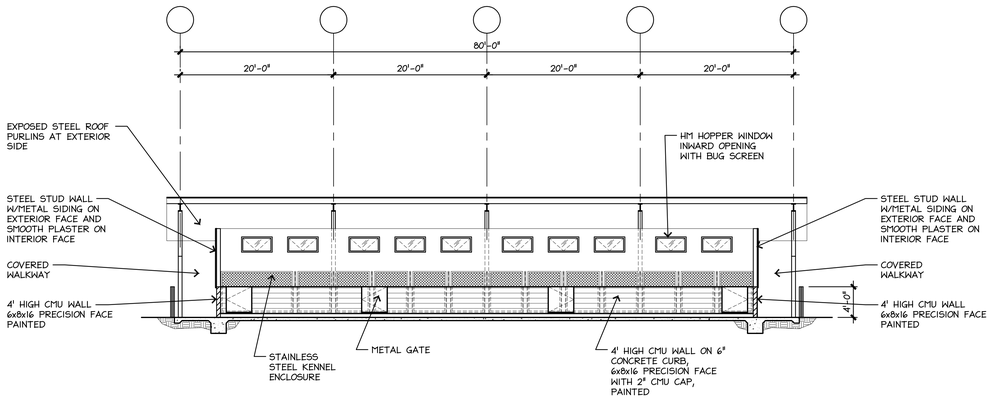

B EAST/WEST SECTION
1/8" = 1'-0"

BLDG 3 - ADOPTABLE KENNELS

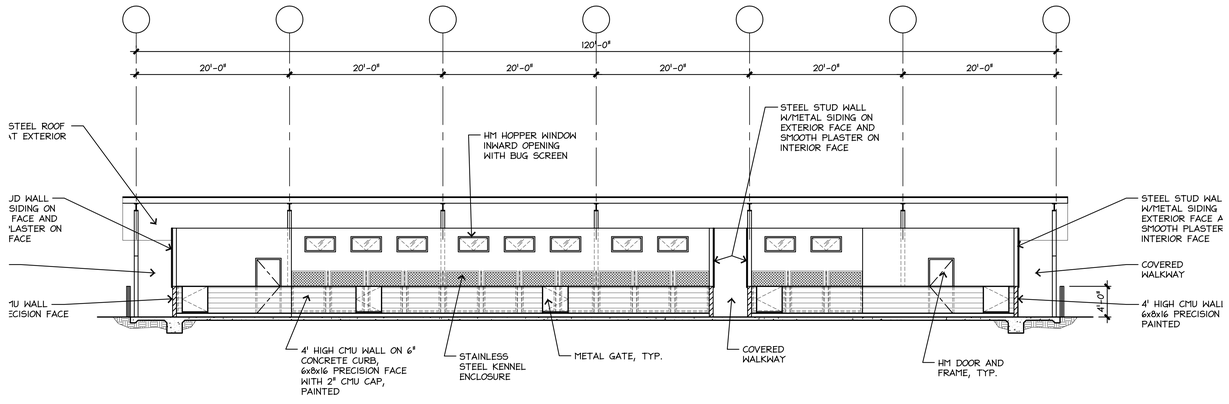

C EAST/WEST SECTION
1/8" = 1'-0"

BLDG 2 - IMPOUND KENNELS

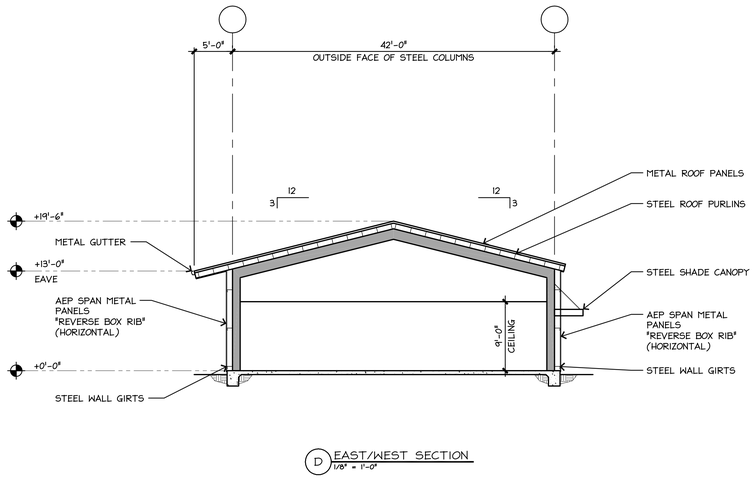

D EAST/WEST SECTION
1/8" = 1'-0"

BLDG 1 - ADMINISTRATION

REVISIONS △ PRINTS ISSUED ○

NO.	BY	DATE	DESCRIPTION

COPYRIGHT NOTICE
THE USE OF THESE ARCHITECTURAL, MECHANICAL, AND/OR CALCULATIONS IS RESTRICTED TO THE ORIGINAL SITE FOR WHICH THEY WERE PREPARED AND PUBLICATION IS EXPRESSLY LIMITED TO SUCH USE. OWNERSHIP OF THESE DOCUMENTS SHALL REMAIN WITH THE ARCHITECT AND/OR ENGINEER OF RECORD. VISUAL CONTACT WITH THESE PLANS AND SPECIFICATIONS SHALL CONSTITUTE PRIMA FACIE EVIDENCE OF ACCEPTANCE OF THESE RESTRICTIONS. ALL COPYRIGHTS RESERVED. ©

CONSULTANT

LICENSED ARCHITECT MAX E. WILLIAMS No.C-8402 STATE OF CALIFORNIA

Williams Architects, Inc.
Architect: Max E. Williams, AIA, AICP (C-8402)
276 North Second Avenue
Upland, California 91786-6002
909-981-5188 Fax 909-981-7207
waioffice@keyway.net

PROJECT
YUCCA VELLEY ANIMAL SHELTER
- -

OWNER
ANIMAL CARE JOINT POWERS AUTHORITY
- -

DRAWING CONTENTS
BULDING SECTIONS

DRAWN BY: LSW	DATE: 09-27-11
CHECKED BY: MEW	DATE: 10-27-11
JOB NO.: 158-001-01-11	
DRAWING NUMBER: **CA-3**	
OF DRAWINGS	

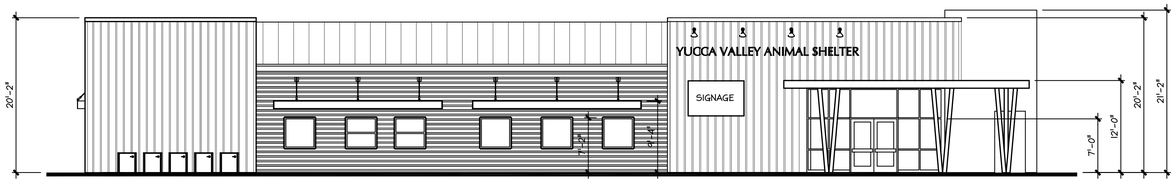

A ADMINISTRATION - WEST

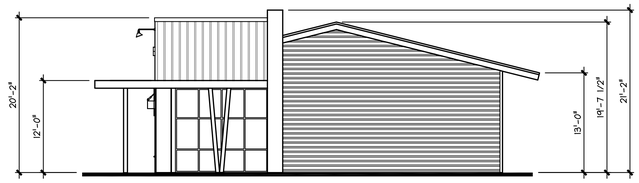

B ADMINISTRATION - SOUTH

ADMINISTRATION BUILDING - EXTERIOR ELEVATIONS - WEST AND SOUTH

1/8" = 1'-0" 5

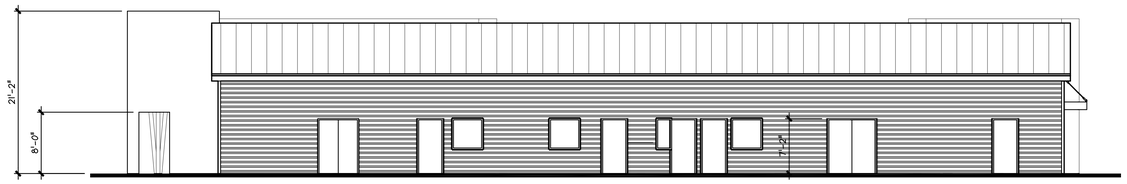

A ADMINISTRATION - EAST

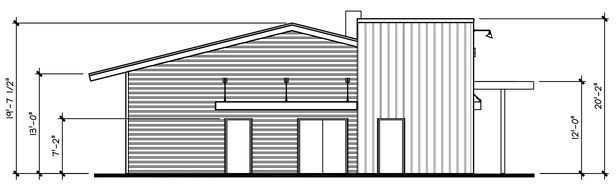

B ADMINISTRATION - NORTH

ADMINISTRATION BUILDING - EXTERIOR ELEVATIONS - EAST AND NORTH

1/8" = 1'-0" 6

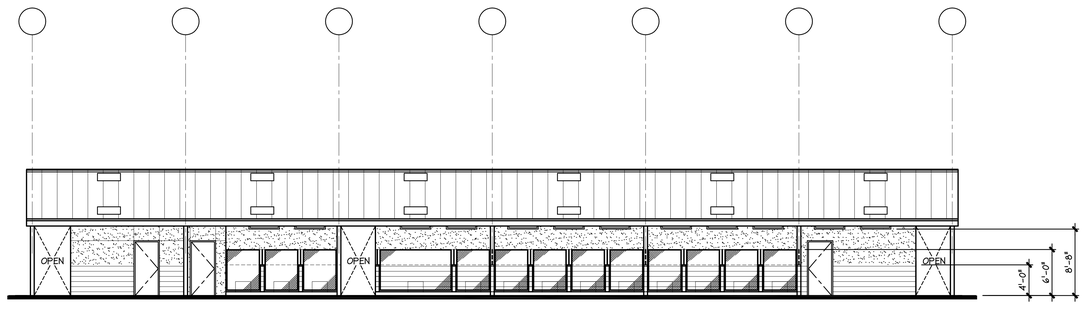

A IMPOUND - NORTH

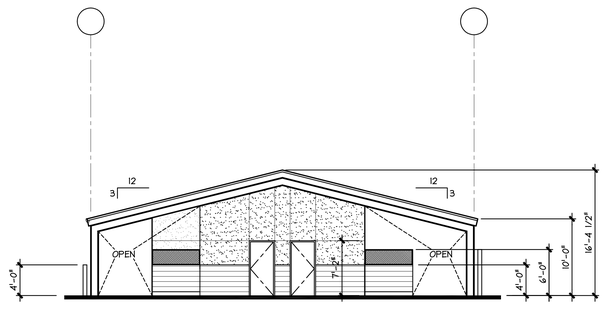

B IMPOUND - WEST

BUILDING 2 IMPOUND - EXTERIOR ELEVATIONS - NORTH AND WEST

1/8" = 1'-0" 7

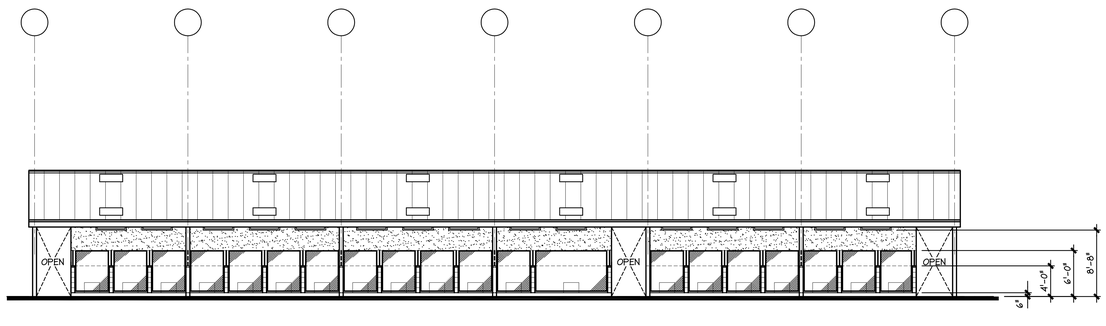

A IMPOUND - SOUTH

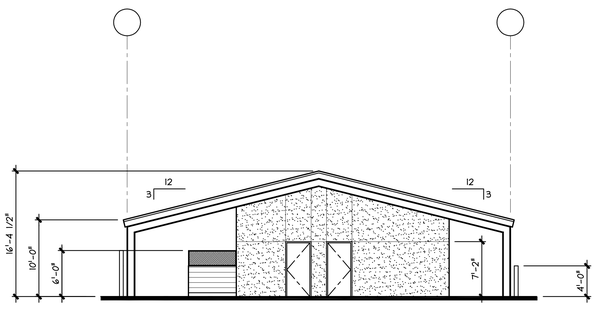

B IMPOUND - EAST

BUILDING 2 IMPOUND - EXTERIOR ELEVATIONS - SOUTH AND EAST

1/8" = 1'-0" 8

KEYNOTES

REVISIONS △ PRINTS ISSUED ○

NO.	BY	DATE	DESCRIPTION

COPYRIGHT NOTICE

THE USE OF THESE DESIGNS, DRAWINGS, SPECIFICATIONS, AND/OR CAD/LASTWORKS IS RESTRICTED TO THE ORIGINAL SITE FOR WHICH THEY WERE PREPARED AND PUBLISHED. ANY UNAUTHORIZED USE, REUSE OR REPRODUCTION OF THESE DOCUMENTS, AND/OR ALTERATION OR REVISION TO CONTAINED HEREIN, WITHOUT PRIOR WRITTEN CONSENT OF WILLIAMS ARCHITECTS, INC. IS STRICTLY PROHIBITED. ALL RIGHTS RESERVED. COPYRIGHT © 2011 BY WILLIAMS ARCHITECTS, INC. ALL RIGHTS RESERVED. ALL OR PORTIONS OF THESE DESIGNS, DRAWINGS, SPECIFICATIONS, AND/OR CAD/LASTWORKS ARE NOT TO BE USED FOR ANY PURPOSE OTHER THAN THE SPECIFIC PROJECT FOR WHICH THEY WERE PREPARED AND PUBLISHED, EXCEPT WITH THE WRITTEN PERMISSION OF WILLIAMS ARCHITECTS, INC. ANY UNAUTHORIZED USE, REUSE OR REPRODUCTION OF THESE DOCUMENTS, AND/OR ALTERATION OR REVISION TO CONTAINED HEREIN, WITHOUT PRIOR WRITTEN CONSENT OF WILLIAMS ARCHITECTS, INC. IS STRICTLY PROHIBITED. NO PART, THEREOF SHALL BE REPRODUCED, STORED IN A RETRIEVAL SYSTEM, OR TRANSMITTED IN ANY FORM OR BY ANY MEANS, ELECTRONIC, MECHANICAL, PHOTOCOPYING, RECORDING, OR OTHERWISE, WITHOUT THE PRIOR WRITTEN CONSENT OF, AND APPROPRIATE COMPENSATION TO, THE ARCHITECT. ALL UNPUBLISHED RIGHTS RESERVED UNDER FEDERAL COPYRIGHT LAWS. SUBMISSION OR DISTRIBUTION OF THESE DOCUMENTS TO MEET OFFICIAL REGULATORY REQUIREMENTS OR FOR OTHER PURPOSES IN CONNECTION WITH THIS PROJECT DOES NOT CONSTITUTE PUBLICATION IN DEROGATION OF WILLIAMS ARCHITECTS, INC. COMMON LAW COPYRIGHT OR OTHER RESERVED RIGHTS. EVIDENCE OF ACCEPTANCE OF THESE RESTRICTIONS, WE COPYRIGHT.

CONSULTANT

LICENSED ARCHITECT MAX E. WILLIAMS No.C-8402 STATE OF CALIFORNIA

Williams Architects, Inc.
Architect: Max E. Williams, AIA, AICP (C-8402)
276 North Second Avenue
Upland, California 91786-6002
909-981-5188 Fax 909-981-7207
waioffice@keyway.net

PROJECT
YUCCA VELLEY ANIMAL SHELTER
- -

OWNER
ANIMAL CARE JOINT POWERS AUTHORITY
- -

DRAWING CONTENTS
CONCEPT EXTERIOR ELEVATIONS

DRAWN BY LSW	DATE 10-28-11
CHECKED BY MEW	DATE 11-8-11
JOB NO. 158-001-01-11	
DRAWING NUMBER	

CA-4

OF DRAWINGS

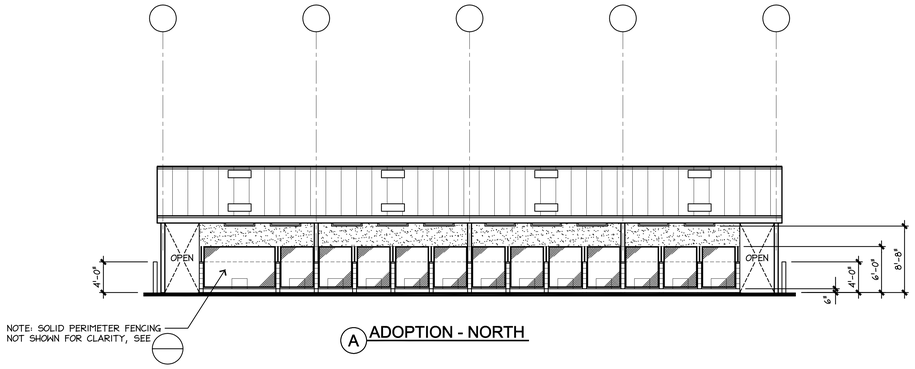

A ADOPTION - NORTH

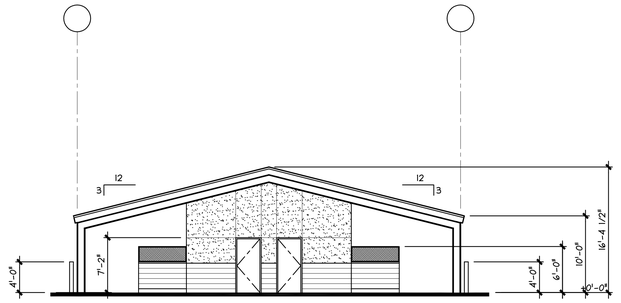

B ADOPTION - WEST

BUILDING 3 ADOPTION - EXTERIOR ELEVATIONS - NORTH AND WEST

1/8" = 1'-0" (5)

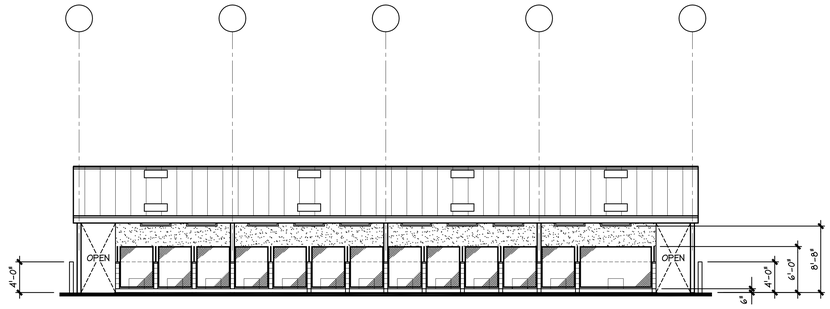

A ADOPTION - SOUTH

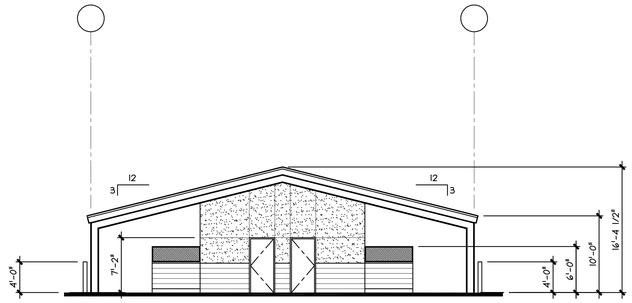

B ADOPTION - EAST

BUILDING 3 ADOPTION - EXTERIOR ELEVATIONS - SOUTH AND EAST

1/8" = 1'-0" (6)

KEYNOTES

COPYRIGHT NOTICE

THE USE OF THESE DESIGNS, DRAWINGS, SPECIFICATIONS, AND/OR CAD/LDD FORMS IS RESTRICTED TO THE ORIGINAL SITE FOR WHICH THEY WERE PREPARED AND PUBLISHED. ALL DOCUMENTS, AND ALL INFORMATION, IN RESPECT TO, CONTAINED HEREIN, REMAIN THE SOLE PROPERTY OF WILLIAMS ARCHITECTS, INC. NO PART OF THESE DOCUMENTS, OR INFORMATION, IN RESPECT TO, CONTAINED HEREIN, MAY BE REPRODUCED, PUBLISHED OR USED IN ANY WAY WITHOUT THE EXPRESS WRITTEN PERMISSION OF WILLIAMS ARCHITECTS, INC. ANY REUSE OR PUBLICATION BY ANY METHOD, IS PROHIBITED. EXCEPT WITH THE WRITTEN AUTHORIZATION OF WILLIAMS ARCHITECTS, INC. THE ARCHITECT SHALL NOT BE HELD RESPONSIBLE OR LIABLE FOR UNAUTHORIZED USE OF THESE DOCUMENTS. ALL ARCHITECTURAL WORKS AND/OR ARCHITECTURAL DESIGNS DEPICTED IN THESE DOCUMENTS ARE ASSIGNED AS RESPONSIBILITY FOR UNAUTHORIZED USE OF THESE DOCUMENTS. ALL ARCHITECTURAL WORKS AND/OR ARCHITECTURAL DESIGNS DEPICTED IN THESE DOCUMENTS ARE PROTECTED BY COPYRIGHT LAWS. ANY UNAUTHORIZED USE OF THESE DOCUMENTS IS A VIOLATION OF COPYRIGHT LAWS. ANY UNAUTHORIZED USE OF THESE DOCUMENTS SHALL BE PROSECUTED TO THE FULLEST EXTENT OF THE LAW. ANY USE OF THESE DOCUMENTS FOR ANY PROJECT WHATSOEVER, WITHOUT THE PRIOR WRITTEN CONSENT OF AND APPROPRIATE COMPENSATION TO THE ARCHITECT, SHALL BE AT THE USER'S SOLE RISK AND THE USER AGREES TO INDEMNIFY AND HOLD HARMLESS THE ARCHITECT FROM ALL CLAIMS, DAMAGES, LOSSES AND EXPENSES ARISING OUT OF OR RESULTING THEREFROM. SUBMISSION OR DISTRIBUTION OF THESE DOCUMENTS TO MEET OFFICIAL REGULATORY REQUIREMENTS OR FOR OTHER PURPOSES IN CONNECTION WITH THE PROJECT IS NOT A PUBLICATION IN DEROGATION OF WILLIAMS ARCHITECTS, INC. COMMON LAW COPYRIGHT OR OTHER RESERVED RIGHTS. THE USE OF THESE DOCUMENTS BY ANY GOVERNMENTAL AGENCY SHALL NOT CONSTITUTE AN EXPRESS OR IMPLIED WAIVER OF THESE RESTRICTIONS, OR EVIDENCE OF ACCEPTANCE OF THESE RESTRICTIONS. ©, COPYRIGHT.

REVISIONS △ PRINTS ISSUED ○

NO	BY	DATE	DESCRIPTION

CONSULTANT

LICENSED ARCHITECT MAX E. WILLIAMS No.C-8402 STATE OF CALIFORNIA

Williams Architects, Inc.
Architect: Max E. Williams, AIA, AICP (C-8402)
276 North Second Avenue
Upland, California 91786-6002
909-981-5188 Fax 909-981-7207
waioffice@keyway.net

PROJECT
YUCCA VELLEY ANIMAL SHELTER
-- --

OWNER
ANIMAL CARE JOINT POWERS AUTHORITY
-- --

DRAWING CONTENTS
CONCEPT EXTERIOR ELEVATIONS

DRAWN BY	DATE
LSW	10-28-11
CHECKED BY	DATE
MEW	10-28-11

JOB NO. 158-001-01-11

DRAWING NUMBER
CA-5
OF DRAWINGS

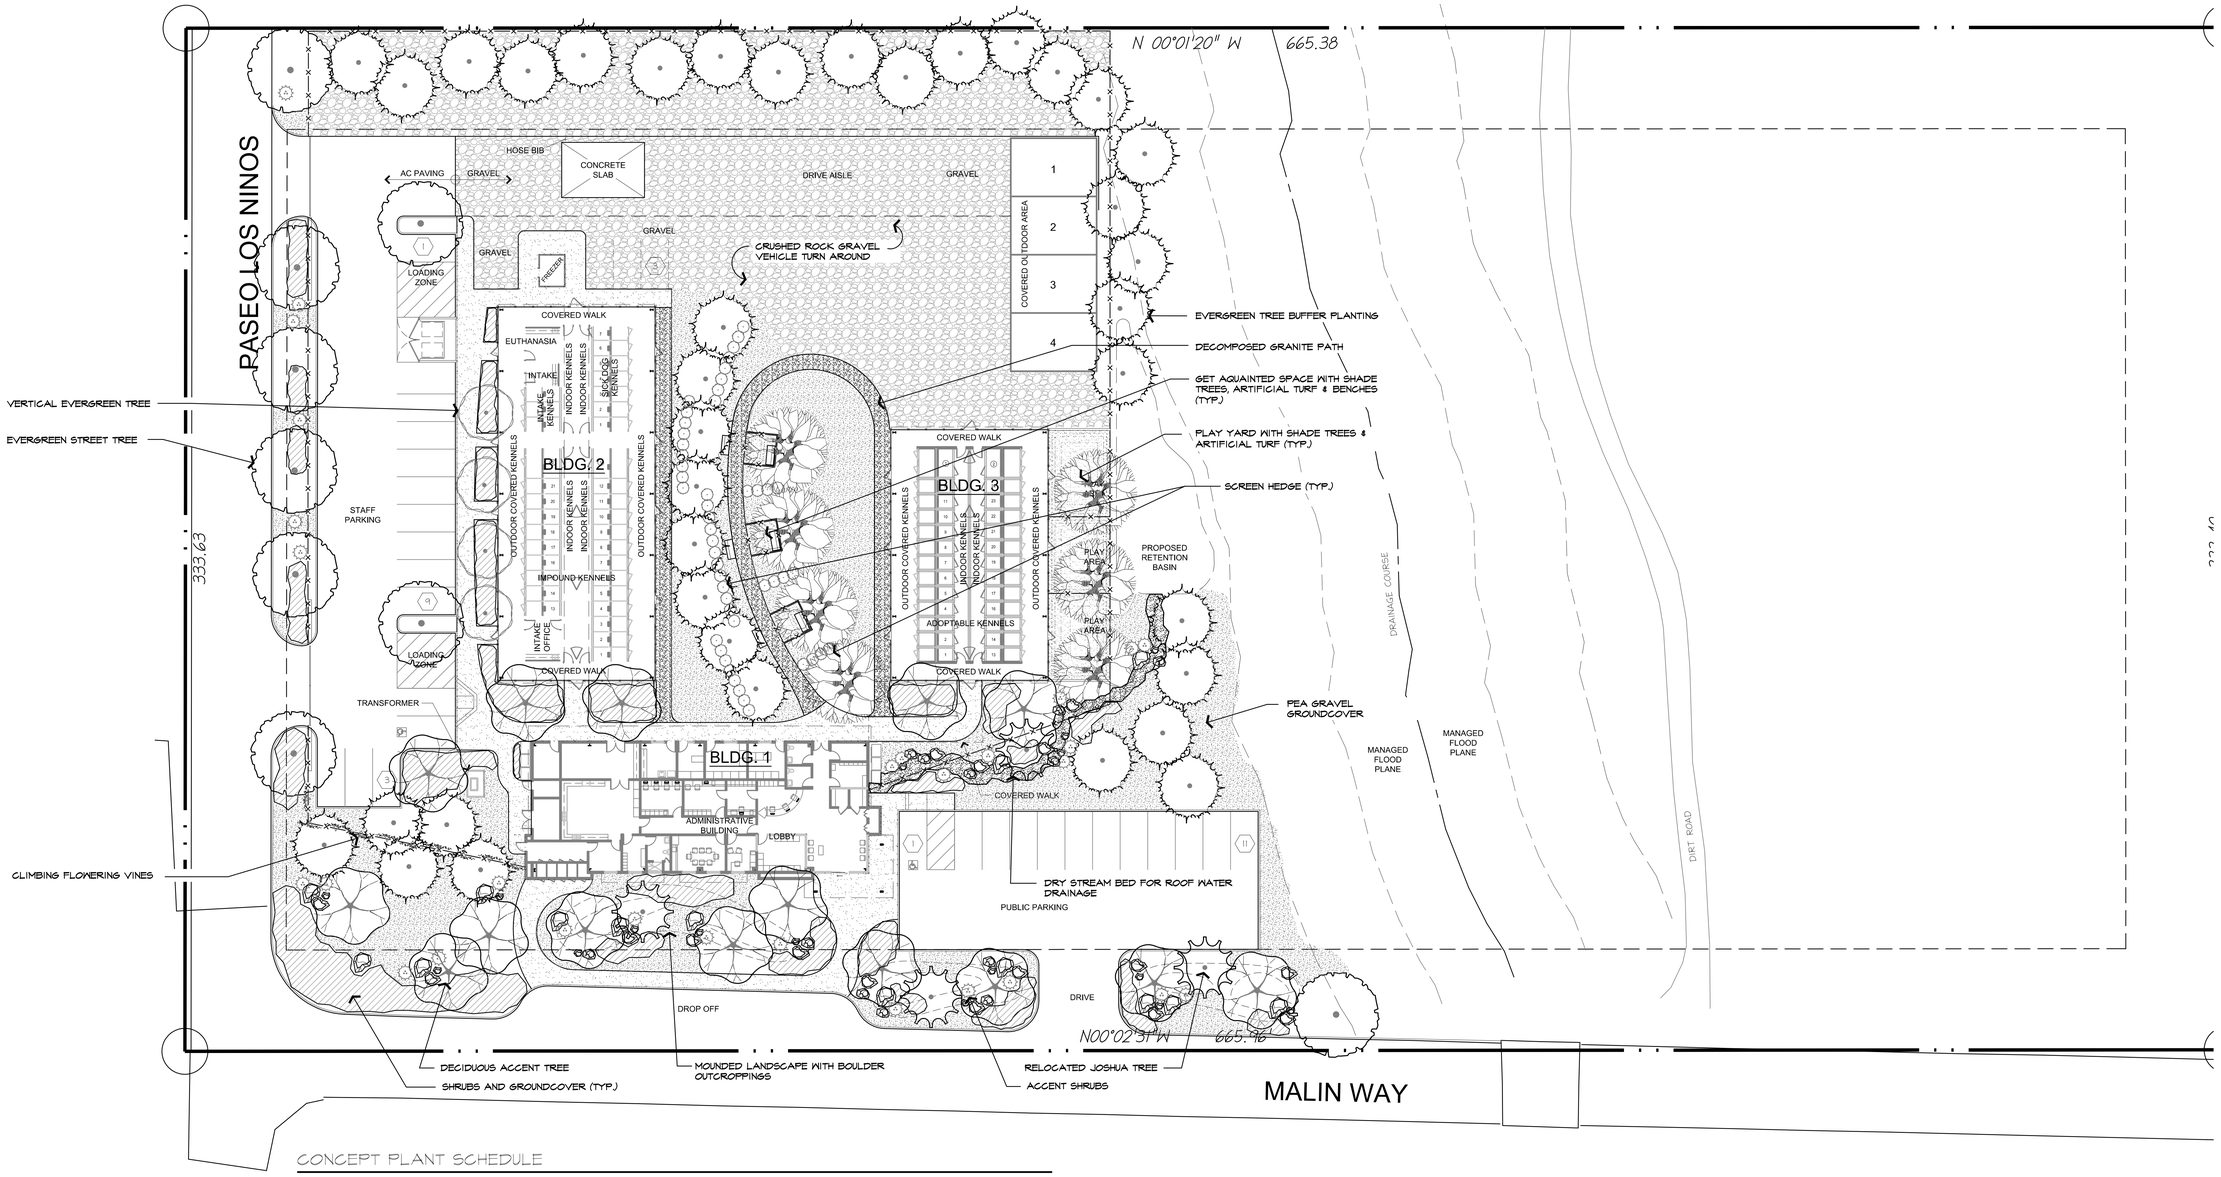

CONCEPT PLANT SCHEDULE

RELOCATED JOSHUA TREE YUCCA BREVIFOLIA / JOSHUA TREE	4	
EVERGREEN BUFFER TREE PINUS ELDARICA / AFGHAN PINE PINUS HALEPENSIS / ALLEPO PINE	37	
ROAD CANOPY SHADE TREE MORUS ALBA 'FRUITLESS' / FRUITLESS MULBERRY PROSOPIS GLANDULOSA 'MAVERICK' TM / THORNLESS HONEY MESQUITE	7	
DECIDUOUS ACCENT TREE CERCIDIUM X 'DESERT MUSEUM' / THORNLESS PALO VERDE LAGERSTROEMIA X 'TUSKEGEE' / TUSKEGEE CRAPE MYRTLE' PLATANUS X ACERIFOLIA / LONDON PLANE TREE VITEX AGNUS-CASTUS / CHASTE TREE	15	
VERTICAL EVERGREEN TREE ACACIA STENOPHYLLA / SHOESTRING ACACIA	4	
EVERGREEN STREET TREE QUERCUS VIRGINIANA 'HERITAGE' / HERITAGE SOUTHERN LIVE OAK	9	
ACCENT SHRUBS DASYLIRION WHEELERI / GREY DESERT SPOON HESPERALOE PARVIFLORA / RED YUCCA	29	
SHRUB HEDGE RHUS OVATA / SUGAR BUSH	49	
CLIMBING VINE ROSA BANKSIAE / LADY BANK'S ROSE ROSA CLIMBING MINIATURE 'LITTLE RAMBLER' / LITTLE RAMBLER MINIATURE ROSE	10	
SHRUBS AND GROUNDCOVERS CAESALPINIA GILLIESII / YELLOW BIRD OF PARADISE NASSELLA TENUISSIMA / TEXAS NEEDLE GRASS OENOTHERA BERLANDIERI / MEXICAN EVENING PRIMROSE PENSTEMON PSEUDOSPECTABILIS / DESERT BEARDTONGUE SALVIA GREGGII 'DESERT BLAZE' TM / AUTUMN SAGE	710,612 SF	
SYNTHETIC TURF -	209,233 SF	

N

0 10' 20' 40'

SCALE: 1" = 20'-0"

REVISIONS △ PRINTS ISSUED ○

NO	BY	DATE	DESCRIPTION

COPYRIGHT NOTICE

THE USE OF THESE DESIGNS, DRAWINGS, SPECIFICATIONS, AND/OR CALCULATIONS IS LIMITED TO THE PROJECT FOR WHICH THEY WERE PREPARED AND PUBLISHED. NO DISCLOSURE TO CLIENT, REPRODUCTION OR ASSIGNMENT TO ANY THIRD PARTY WITHOUT EXPRESS WRITTEN CONSENT OF WILSON ASSOCIATES IS TO BE CONSTRUED AS PUBLICATION IN DEROGATION OF WILSON ASSOCIATES' COMMON LAW COPYRIGHT OR OTHER RESERVED RIGHTS. WILSON ASSOCIATES ASSUMES NO RESPONSIBILITY FOR UNAUTHORIZED USE OF THESE DOCUMENTS. ANY REUSE OF THESE DOCUMENTS FOR EXTENSIONS OF THE PROJECT OR ON ANY OTHER PROJECT WITHOUT THE PRIOR WRITTEN CONSENT OF WILSON ASSOCIATES SHALL BE UNLAWFUL AND WITHOUT THE PRIOR WRITTEN CONSENT OF WILSON ASSOCIATES IS TO BE CONSTRUED AS EVIDENCE OF ACCEPTANCE OF THESE RESTRICTIONS. (A.P.C. COPYRIGHT)

CONSULTANT

WILSON ASSOCIATES
Landscape Architecture
11262 Warmington St.
Riverside, CA 92505
(951) 353-2438 Ph.
(951) 353-2439 Fax

Williams Architects, Inc.
Architect: Max E. Williams, AIA, AICP (C-8402)
276 North Second Avenue
Upland, California 91786-6002
909-981-5188 Fax 909-981-7207
waioffice@keyway.net

PROJECT
YUCCA VELLEY ANIMAL SHELTER
- - -

OWNER
ANIMAL CARE JOINT POWERS AUTHORITY
- - -

DRAWING CONTENTS

PRELIMINARY LANDSCAPE

DRAWN BY: SM	DATE: 10-19-11
CHECKED BY:	DATE:
JOB NO.: 158-001-01-11	
DRAWING NUMBER: L-1	
OF DRAWINGS	

$(GETVAR,??)