Parks & Recreation Master Plan Update

Appendix E: Visioning Maps

Town of
Yucca Valley

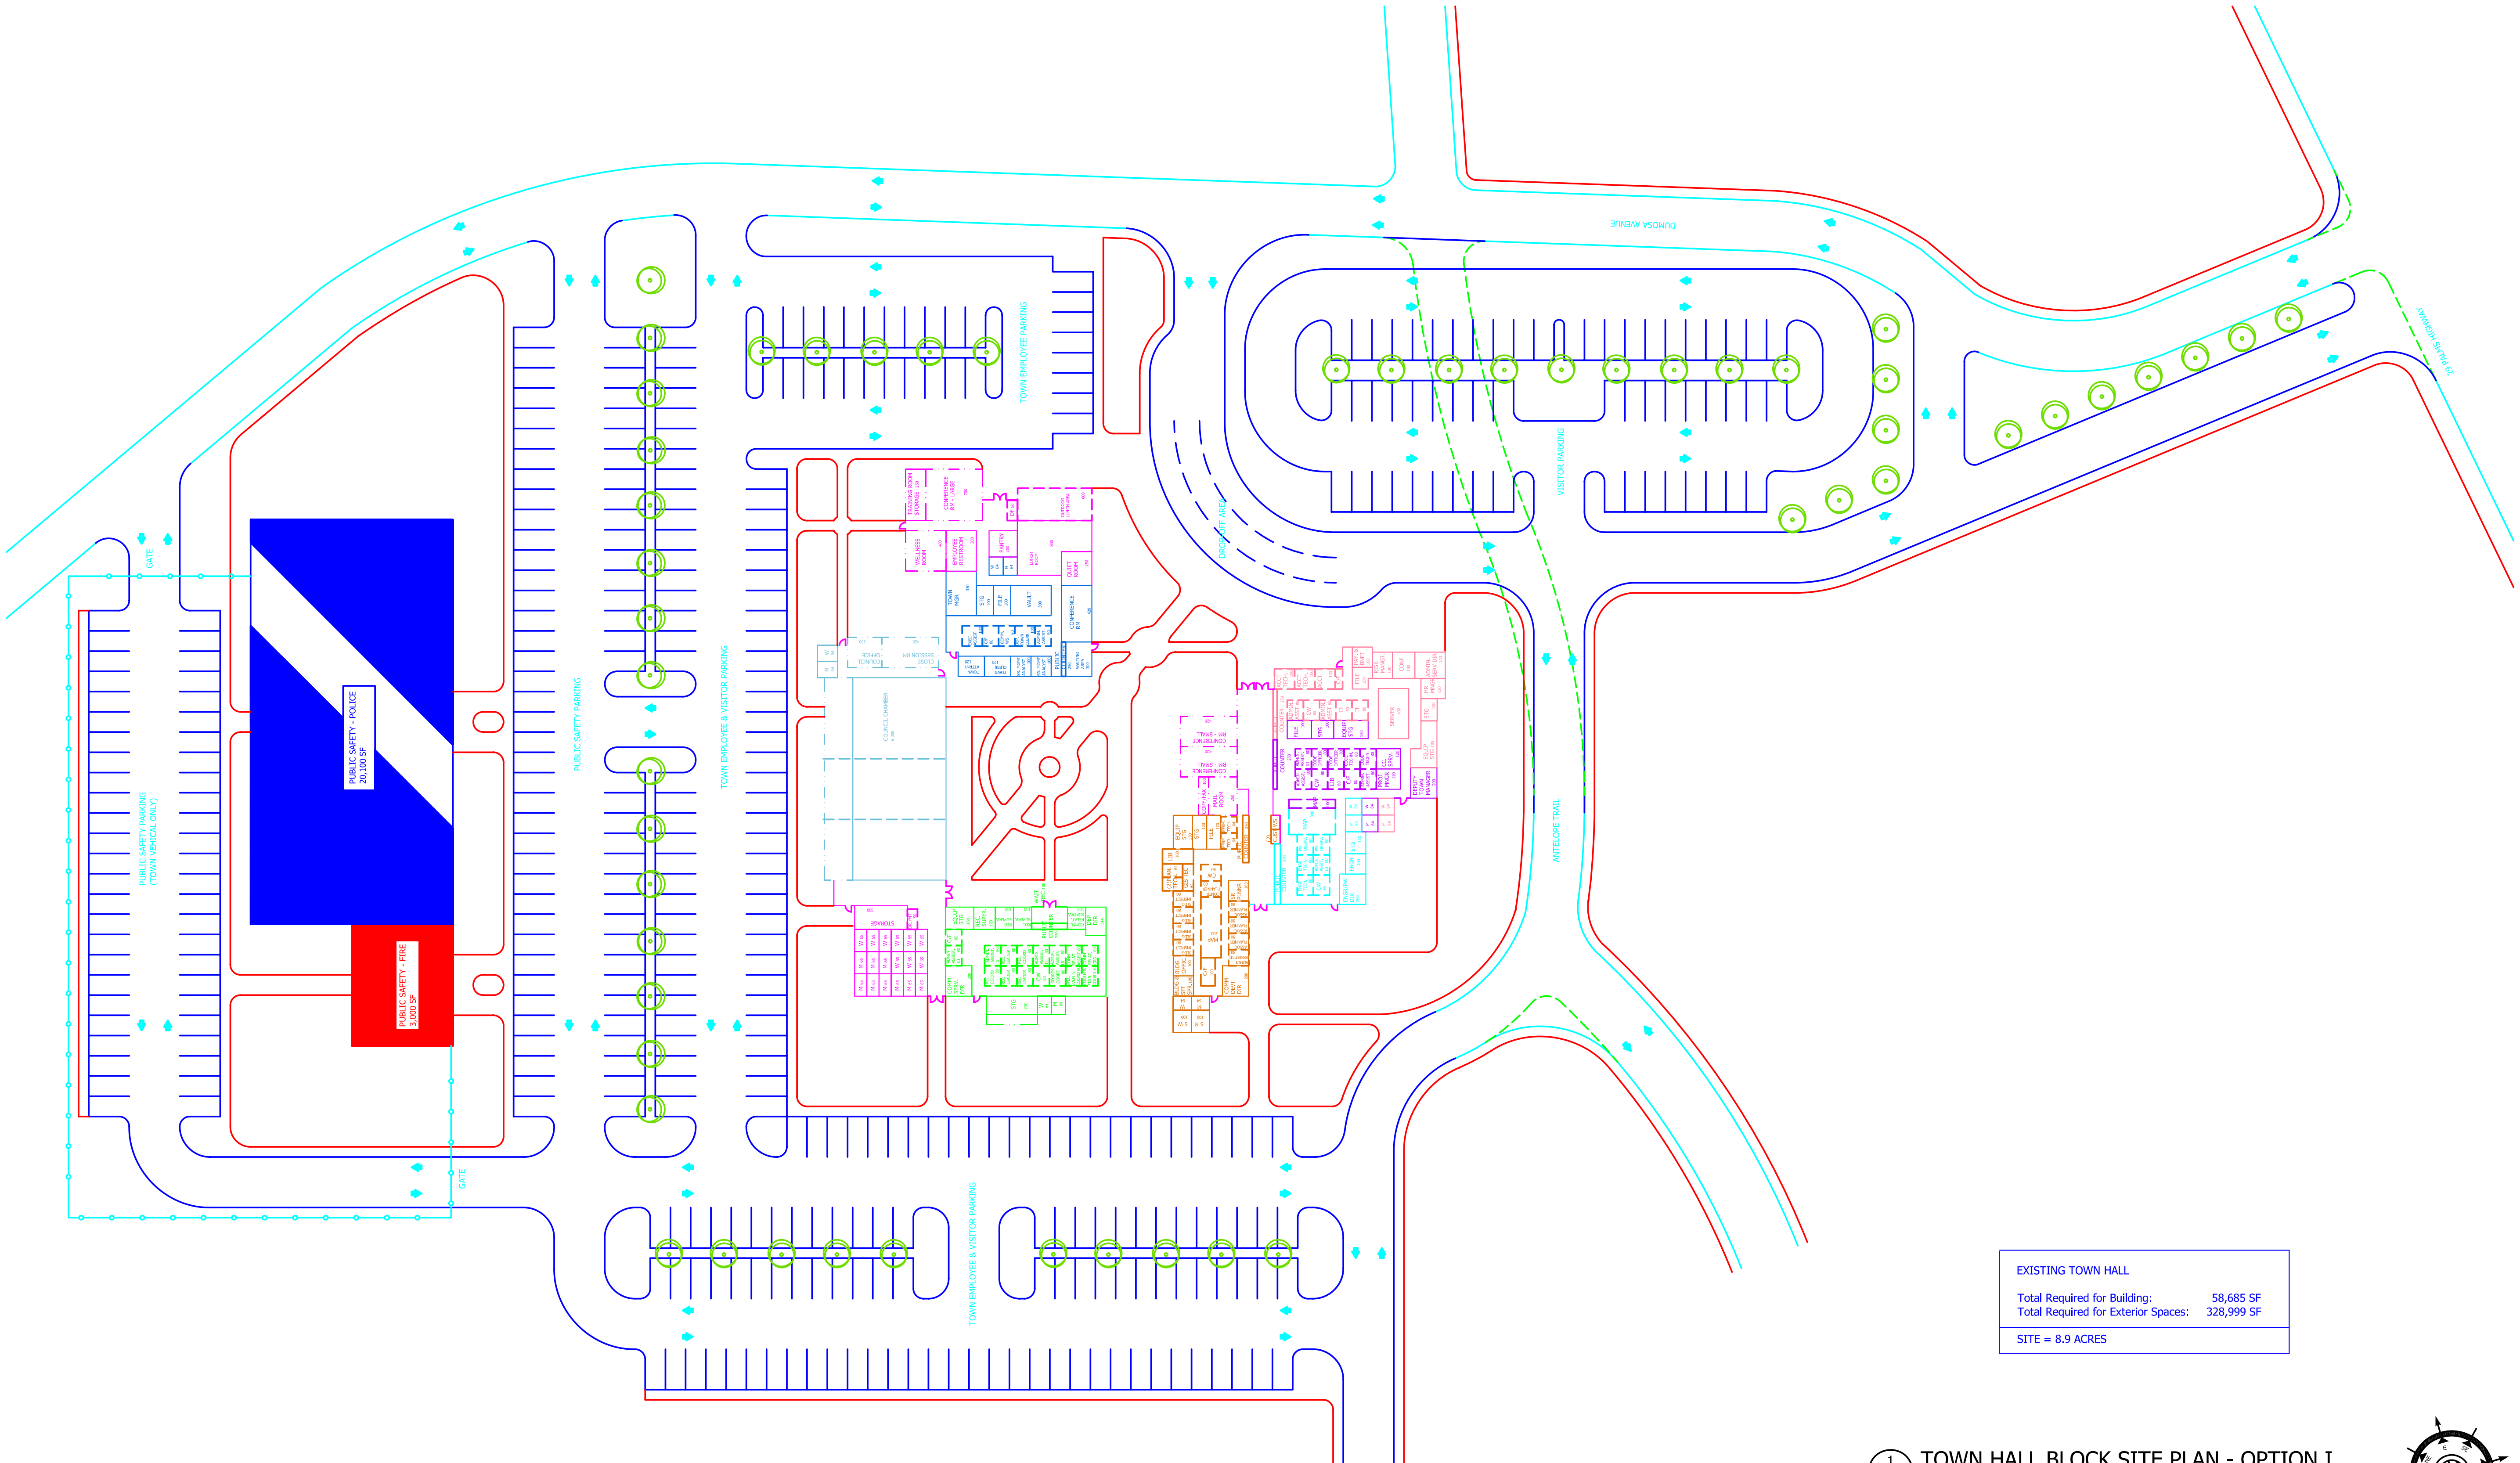

EXISTING TOWN HALL

Total Required for Building:	58,685 SF
Total Required for Exterior Spaces:	328,999 SF

SITE = 8.9 ACRES

1 / A-1.1 TOWN HALL BLOCK SITE PLAN - OPTION I

3/32" = 1'-0"

REGISTERED PROFESSIONAL ARCHITECT
LONGKAVINCH PANICHAPAN
NO. C-29344
EXP.
STATE OF CALIFORNIA

GILLIS & ASSOCIATES
ARCHITECTS, INC.
2900 BRISTOL STREET COSTA MESA CALIFORNIA 92626
SUITE G-205 TEL (714) 668-4260
FAX (714) 668-4265

© Gillis & Associates Architects, Inc.
All Rights Reserved
This document and the structure depicted herein are the copyrighted property of, and may not be reproduced in any form without express written permission of, Gillis & Associates Architects, Inc.

FINAL DRAWINGS

DATE: 11/28/07
JOB NO.: 2705
FILE
DRAWN: STAFF
CHECKED: DG
SCALE:

TOWN HALL SITE PLAN

TOWN OF YUCCA VALLEY

FACILITIES MASTER PLAN STUDY

A-1.1

OLD TOWN SPECIFIC PLAN

Vision 2004 - to Present

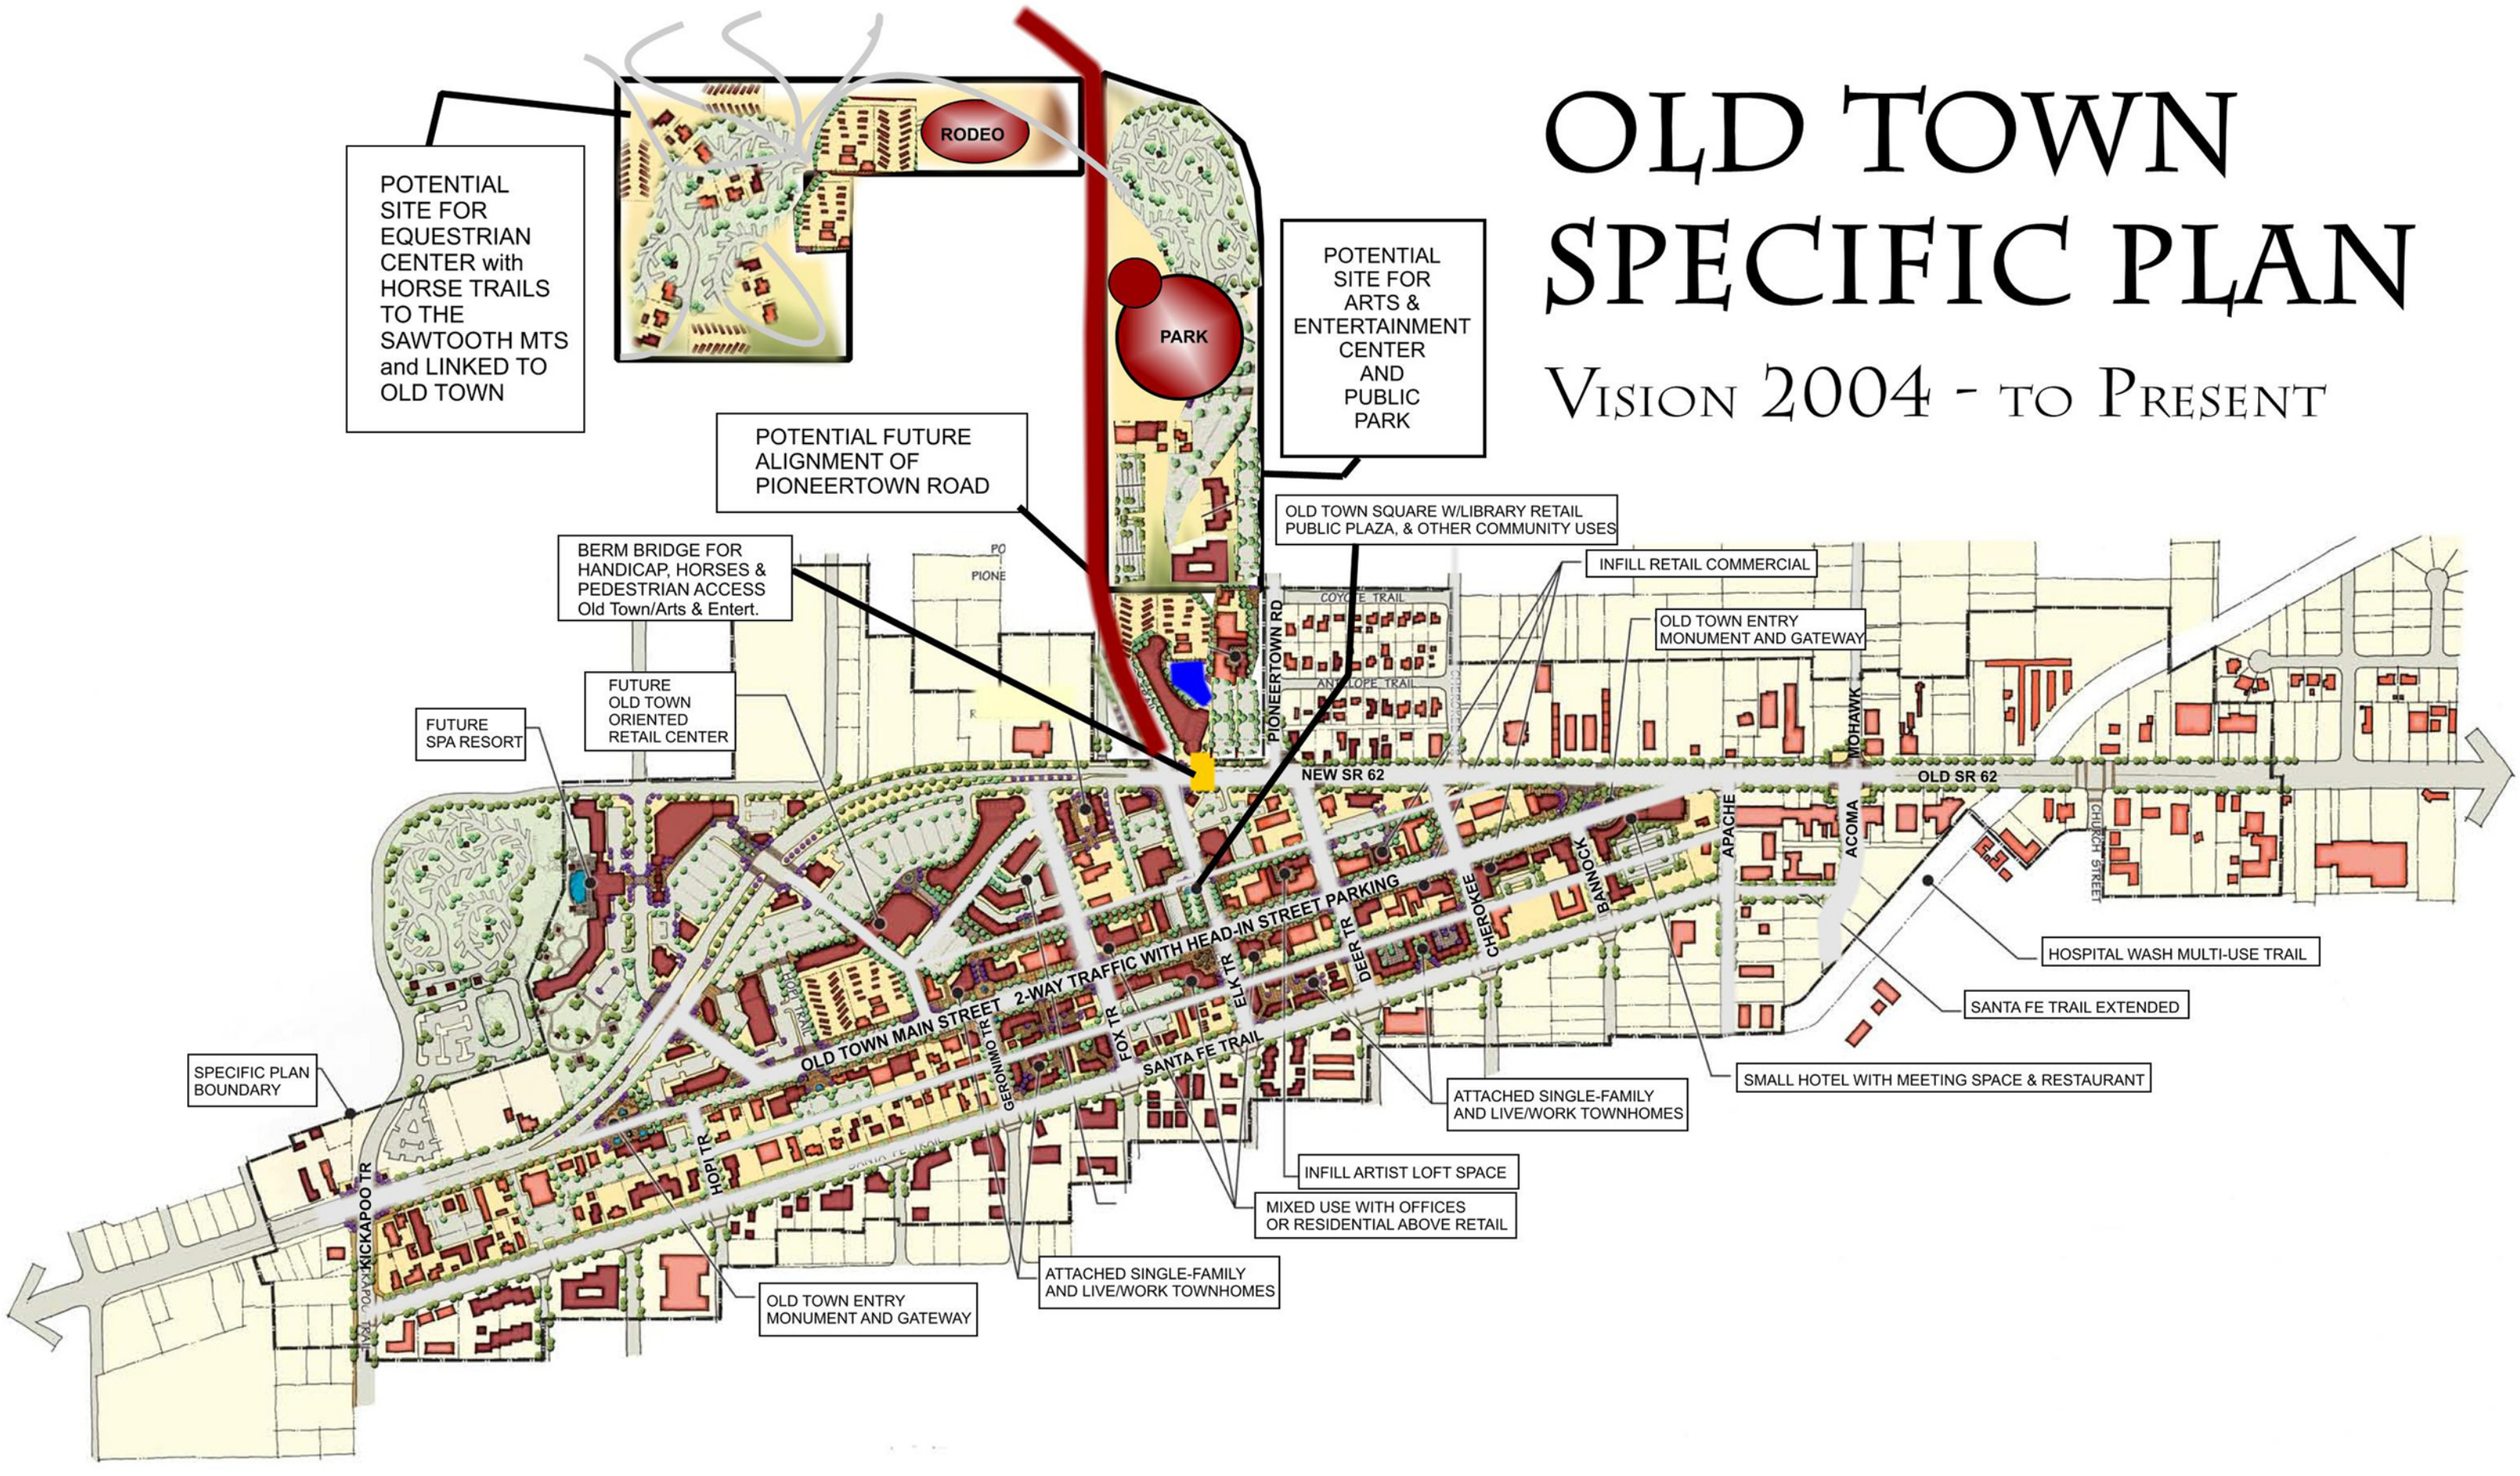

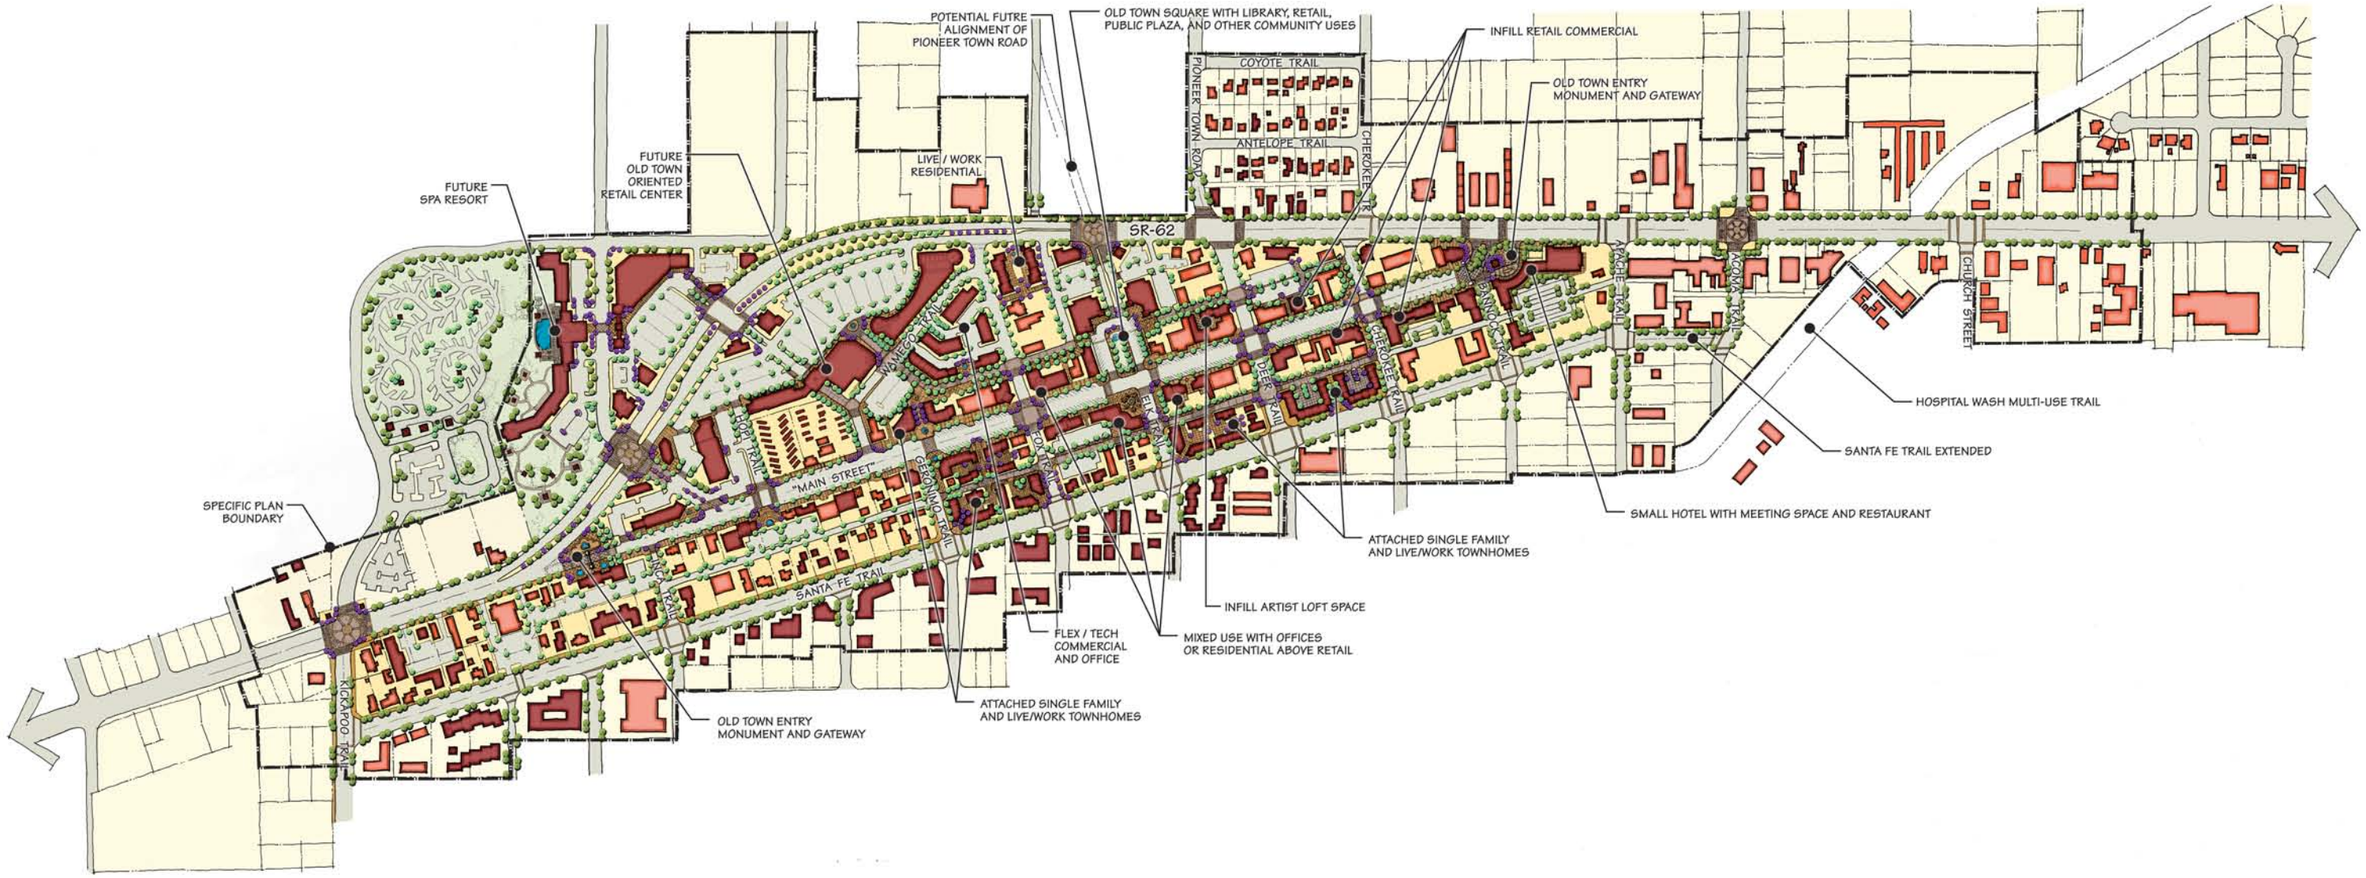

RBF CONSULTING

NOT TO SCALE

10103453

Old Town Yucca Valley Specific Plan

Vision Plan

Exhibit 1-1