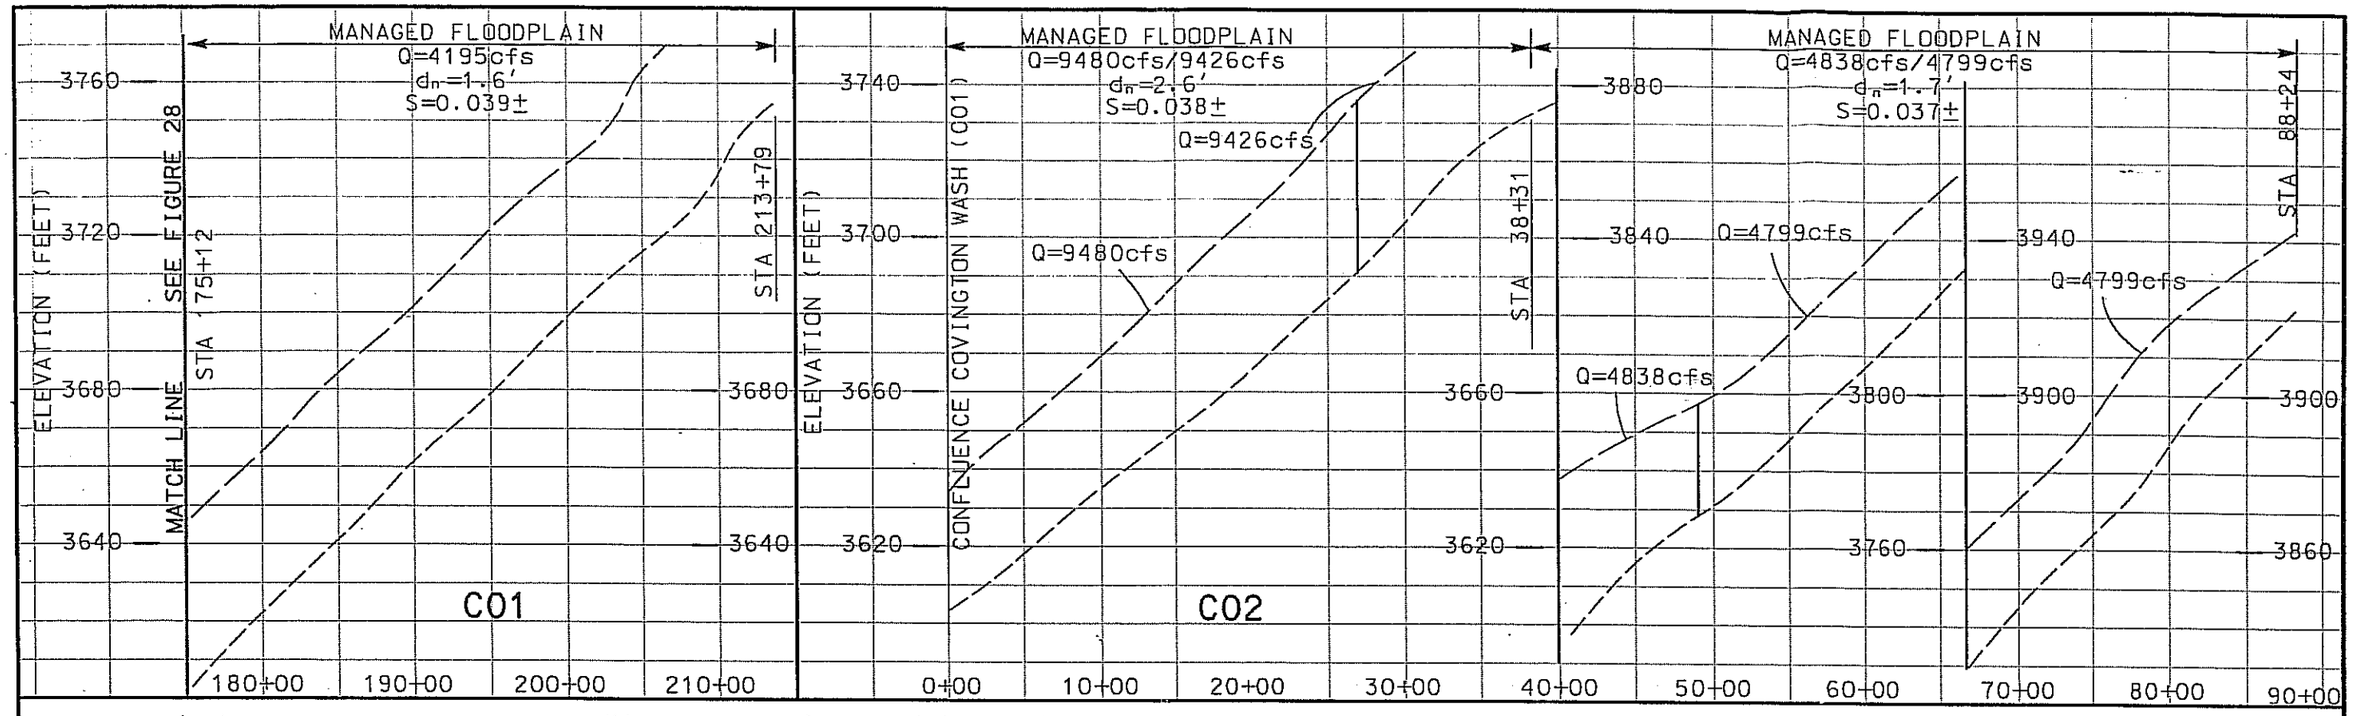

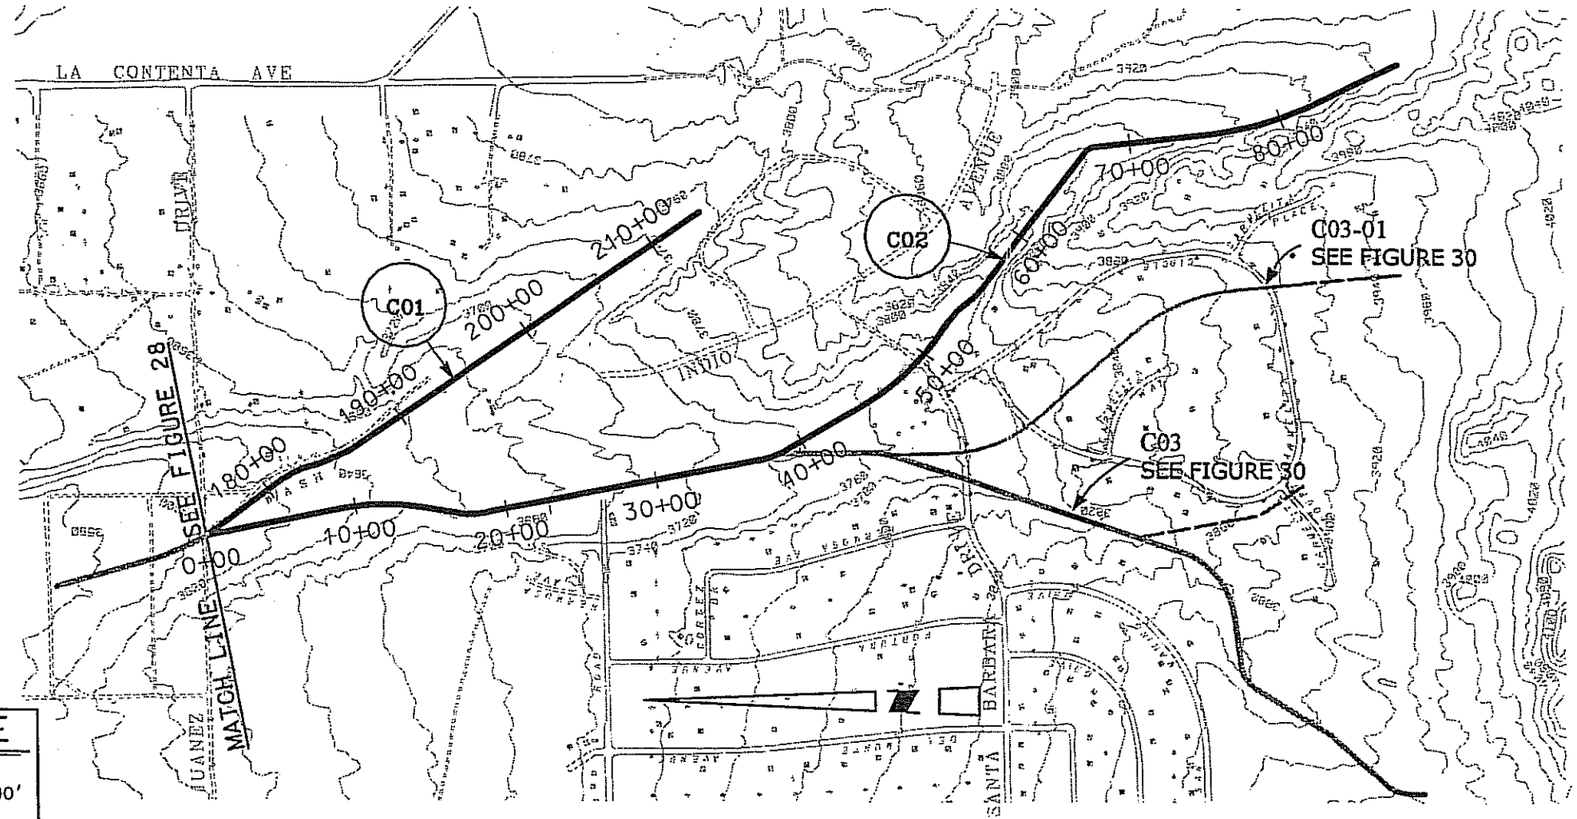

LEGEND

- TOP OF BANK
- NATURAL GROUND
- PROPOSED INVERT
- BOTTOM CONTROL
- CULVERT
- (Y01) FACILITY NUMBER
- REGIONAL FACILITY
- SECONDARY FACILITY
- LOCAL FACILITY
- SBC SOFT-BOTTOM CHANNEL
- RLC ROCK-LINED CHANNEL
- CLC CONCRETE-LINED CHANNEL
- STF STREET FLOW
- MFP MANAGED FLOODPLAIN
- RCP REINFORCED CONCRETE PIPE

SCALE

H: 1"=1000'
V: 1"=40'

SAN BERNARDINO COUNTY
FLOOD CONTROL DISTRICT

YUCCA VALLEY MASTER PLAN OF DRAINAGE

COVINGTON WASH (C01)
CARMELITA WASH
EAST FORK (C02)

STA. 173+12 TO STA. 213+79
STA. 0+00 TO STA. 88+24

JOHN M. TETTEMER & ASSOCIATES, LTD.
ENGINEERING MANAGEMENT PLANNING
3151 Airway Avenue, Suite O-1 Costa Mesa, California 92626

DATE
SEPT 1998

FIGURE
29