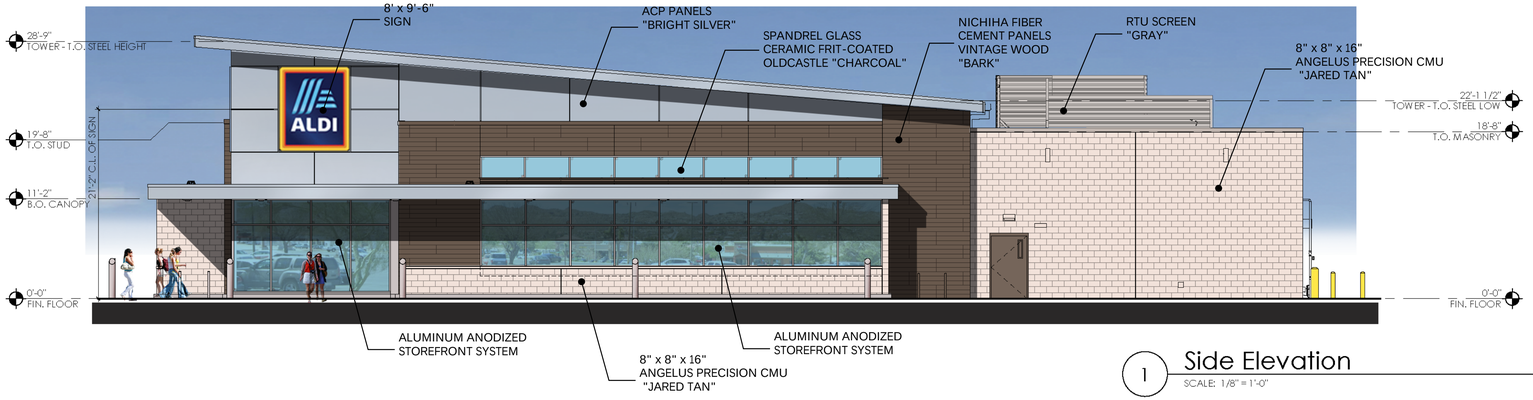

1 Side Elevation
SCALE: 1/8" = 1'-0"

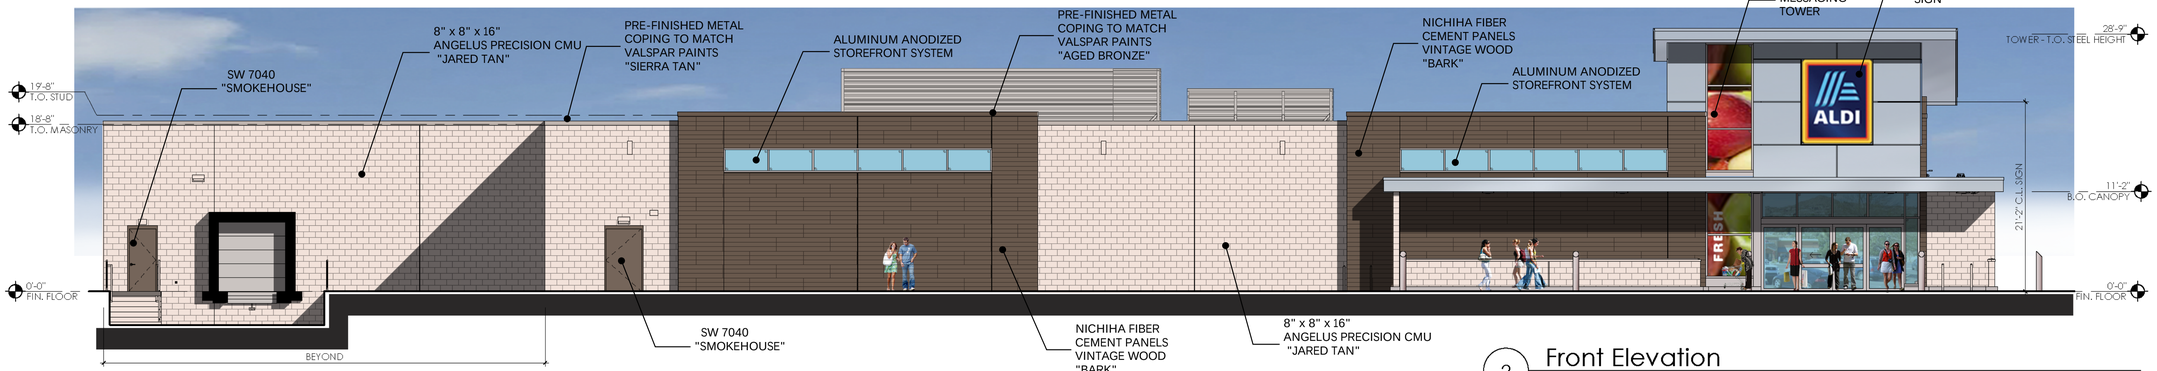

2 Front Elevation
SCALE: 1/8" = 1'-0"

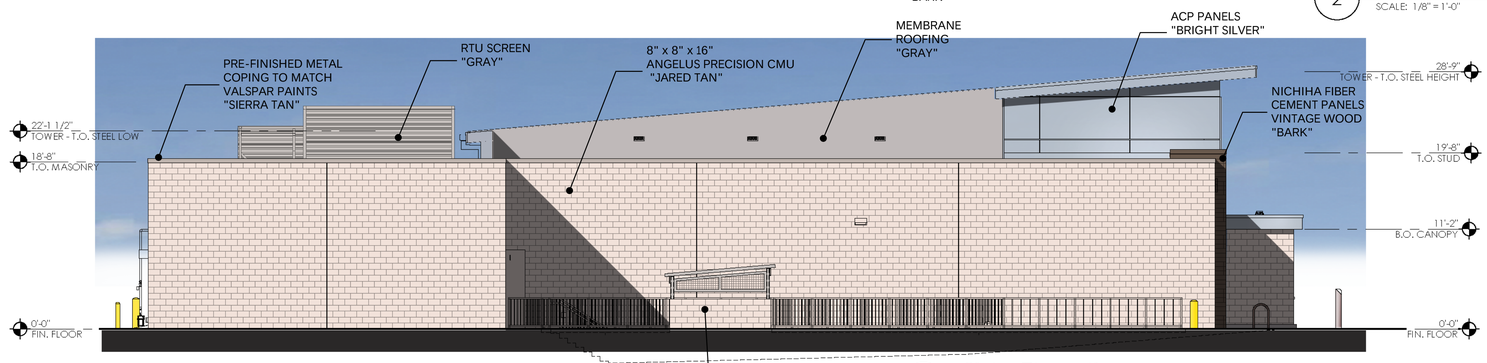

3 Side Elevation
SCALE: 1/8" = 1'-0"

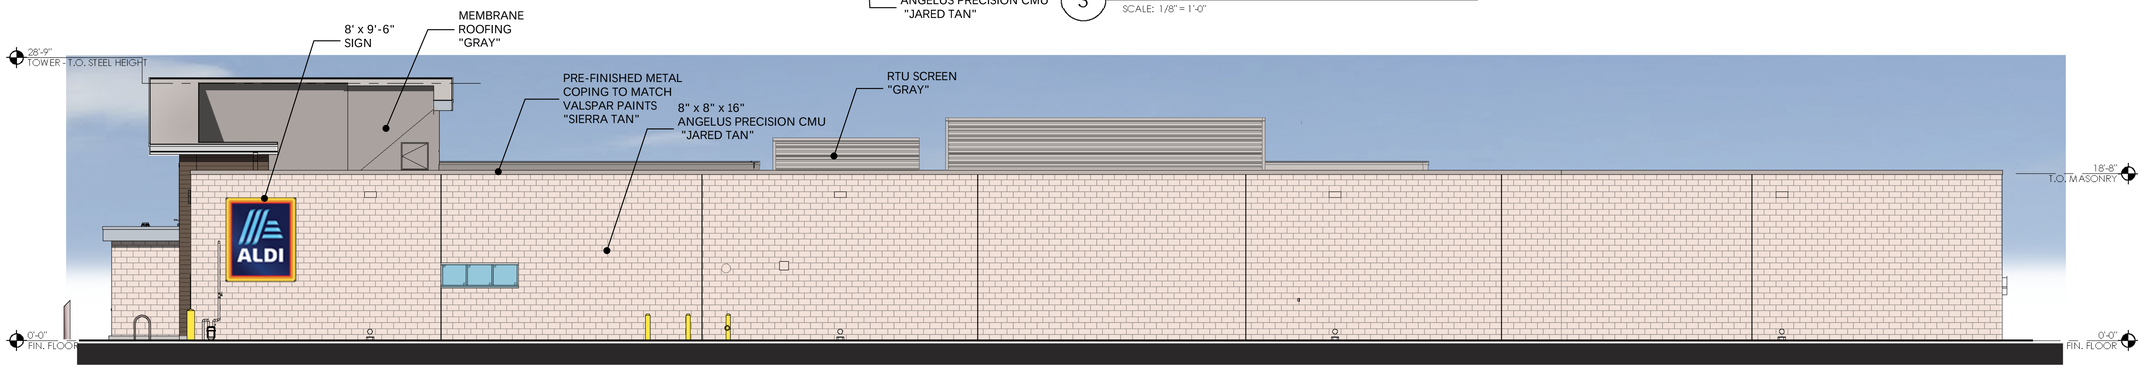

4 Rear Elevation
SCALE: 1/8" = 1'-0"

Issued:		Date:
A	Issued for Client Review	09.20.18
B	CFP 7 - eCommerce	06.13.19

Revisions:	Date:

THESE DRAWINGS ARE PROTOTYPICAL AND SHALL NOT BE USED FOR ANY CONSTRUCTION OR RENOVATION ACTIVITIES. They are only for use by ALDI and their designated design professionals on ALDI projects. When applying the required professional standard of care and permitted by law, the design professional may integrate these drawings into his/her own technical submission. The design professional is responsible for preparing a submittal in accordance with all applicable laws, building codes and local site conditions. Deviations from this prototypical design are to be coordinated with the ALDI Director of Real Estate.

Seal | Seal

Project Architect/Engineer	Date:
Architect/Engineer Name	########
Project Lead	**Date:**
Lead Name	########
Project Designer	**Date:**
Designer Name	########

Copyright© 2020
RDC-5111, Inc.
Drawing Alteration
It is a violation of law for any person, unless acting under the direction of licensed Architect, Professional Engineer, Landscape Architect, or Land Surveyor to alter any item on this document in any way. Any licensee who alters this document is required by law to affix his or her seal and to add the notation "Altered By" followed by his or her signature and the specific description of the alteration or revision.

DO NOT SCALE PLANS
Copying, Printing, Software and other processes required to produce these prints can stretch or shrink the actual paper or layout. Therefore, scaling of this drawing may be inaccurate. Contact Retail Design Collaborative with any need for additional dimensions or clarifications.

rdc.
245 East Third Street
Long Beach, Ca 90802
t 562.628.8000
rdcollaborative.com

ALDI Inc.
12661 Aldi Place
Moreno Valley, CA 92555-6703
(951) 530-5750
(951) 530-5775 fax

ALDI Inc. Store #: ##
Yucca Valley
SWQ Twentynine Palms Hwy & Warren Vista Dr.
Yucca Valley CA,
San Bernardino County
Project Name & Location:

Exterior Elevations
Drawing Name:

Date: 06-25-20	Project No. 18-043
Type: RHSDV7ER	
Drawn By: LO	CEE-1
Scale: As Noted	Drawing No.