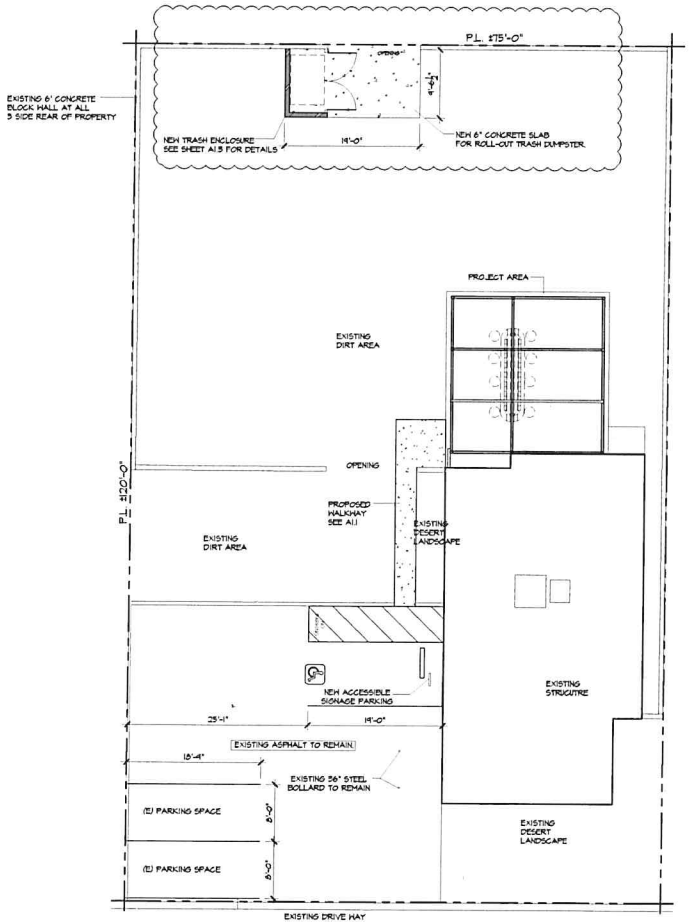

1 EXISTING SITE PLAN
1/8"=1'-0"

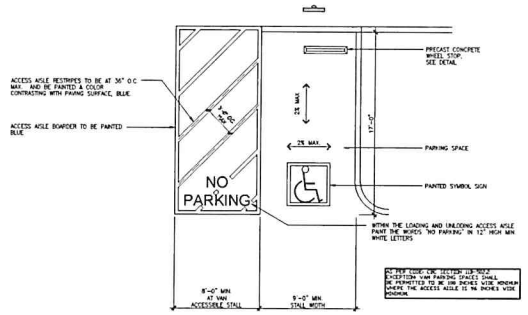

PROPOSED ADA PARKING | SCALE: 3/16"=1' | 1

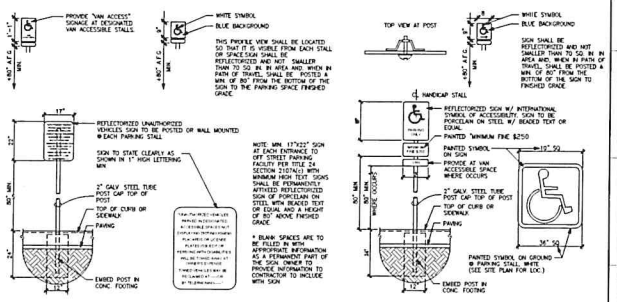

PROPOSED ACCESSIBLE SIGNAGE PARKING | SCALE: 1/4"=1' | 2

CITY STAMPED

NOTES

WINE AND ROCKS
59006 TWENTY NINE PALMS HIGHWAY
YUCCA VALLEY, CA 92284

PROJECT TITLE

EXISTING SITE PLAN

DRAWING TITLE

DRAWN BY: ROMEL FUENTES
PHONE
EMAIL: DESERTPANDO@GMAIL.COM

DATE: 7.12.2021

REVISIONS

PROJECT NUMBER

DRAWING NUMBER: A1.0

E:\Design Work\Romel Work\Private\Current projects\2021\2021.00 Wine and Rocks\A1.0.dwg Dec 20, 2021 - 12:02pm