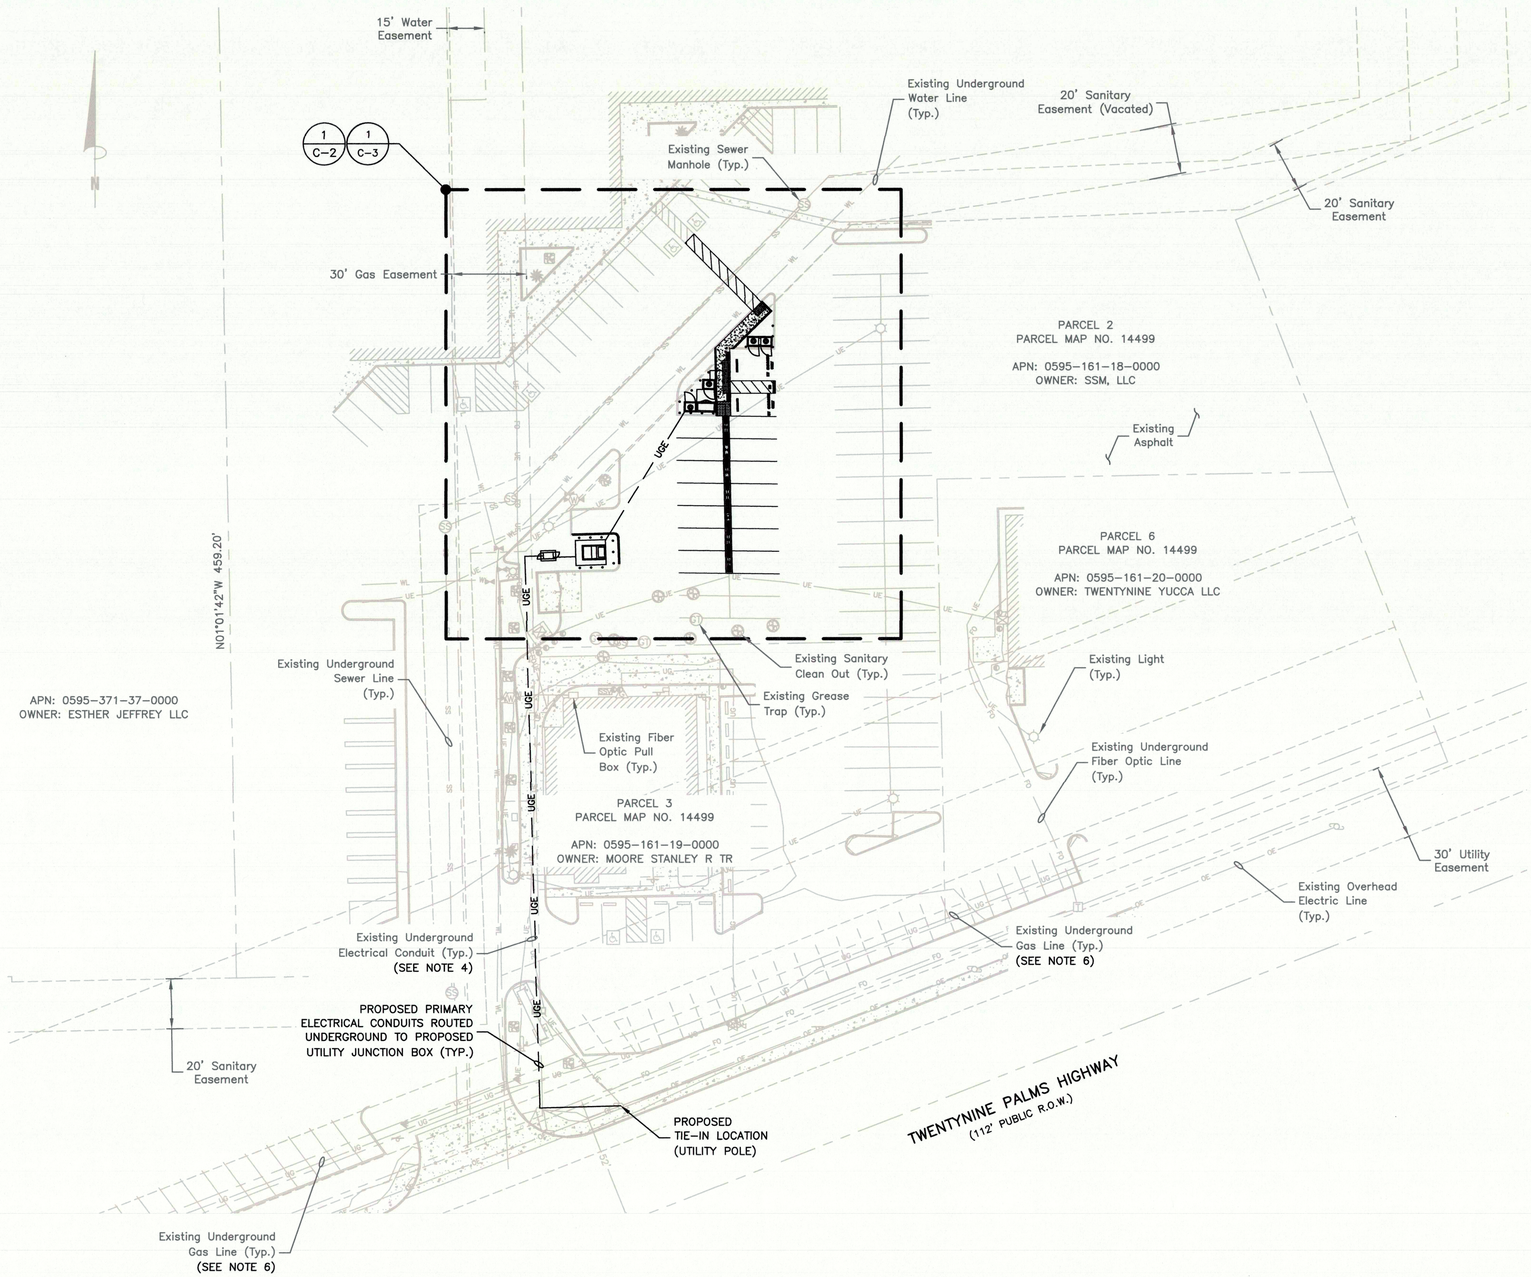

SITE PLAN

1

SCALE: 1"=60' FOR 11"x17"
1"=30' FOR 22"x34"

0' 30' 60'

LEGEND:

- SITE BENCHMARK
- SANITARY MANHOLE
- SANITARY CLEANOUT
- FIRE HYDRANT
- WATER VALVE
- IRRIGATION CONTROL VALVE
- WATER PRESSURE REGULATOR
- WATER YARD HYDRANT
- LIGHT POLE
- ELECTRIC TRANSFORMER
- ELECTRIC BOX
- GUYWIRE
- UTILITY POLE
- ELECTRIC VAULT
- TELEPHONE MANHOLE
- TELEPHONE VAULT
- GAS METER
- HANDICAP PARKING
- MAILBOX
- CONIFEROUS TREE
- FLAG POLE
- LS — LANDSCAPED AREA
- BOLLARD
- SIGN
- SS — SANITARY LINE (UNDERGROUND)
- WL — WATER LINE (UNDERGROUND)
- UG — GAS LINE (UNDERGROUND)
- UE — ELECTRIC LINE (UNDERGROUND)
- OE — ELECTRIC LINE (OVERHEAD)
- UT — TELEPHONE LINE (UNDERGROUND)
- WOOD FENCE
- IRON FENCE
- CONCRETE AREA
- PROPERTY LINE

NOTES:

1. SITE PLAN BASED ON ENGINEERING DESIGN OF PARCEL 1, VOLUME 23 OF MAPS AND SURVEYS (PAGE 45) OF THE OFFICIAL RECORDS OF SAN BERNARDINO COUNTY, CALIFORNIA BY CLARK LAND SURVEYING, INC DATED 07/16/2021.
2. UTILITY CONNECTION TO BE MADE UNDER SOUTHERN CALIFORNIA EDISION STANDARDS, CONFIRM FINAL DESIGN PRIOR TO CONSTRUCTION, SCE WORK ORDER TBD.
3. EXISTING UNDERGROUND UTILITIES LOCATED WITHIN AREA OF PROPOSED TRENCH & EQUIPMENT SITE AREA. HAND DIG AND RELOCATE AS REQUIRED.
4. EXISTING CUSTOMER OWNED ELECTRICAL CONDUIT TO BE RELOCATED AS NEEDED DURING CONSTRUCTION.
5. EXISTING STORM DRAIN INLETS TO BE COVERED WITH SILT BAG.
6. CONTRACTOR TO LOCATE NATURAL GAS PIPING PRIOR TO CONSTRUCTION. ALL PROPOSED ELECTRICAL CONDUITS & ELECTRICAL EQUIPMENT TO BE KEPT A MINIMUM OF 24" FROM GAS LINE.

TESLA
3500 DEER CREEK ROAD
PALO ALTO, CA 94304
(650) 681-5000

Dewberry®
Dewberry Engineers Inc.
100 OCEANGATE
SUITE 400
LONG BEACH, CA 90802
PHONE: 562.350.0570

DRAWN BY:	ZAP
CHECKED BY:	SES
APPROVED BY:	TB
PROJECT #:	50123704
JOB #:	50138552

SUBMITTALS

REV.	DATE	DESCRIPTION
B	09/02/21	REVISED PER COMMENTS
A	08/12/21	ISSUED FOR 90% DESIGN

SITE NAME:
YUCCA VALLEY, CA
(TRT: 18883)
SITE ADDRESS:
57220 TWENTYNINE PALMS HWY SUITE EV
YUCCA VALLEY, CA 92832

SHEET TITLE
SITE PLAN

SHEET NUMBER
C-1