TRASH ENCLOSURE DETAILS

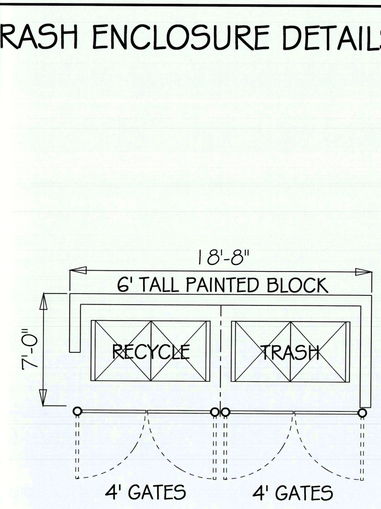

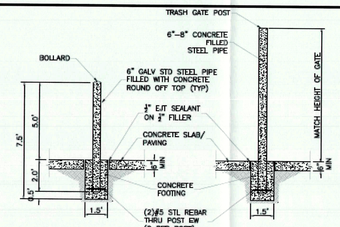

BOLLARD/POST BASE
SCALE NTS

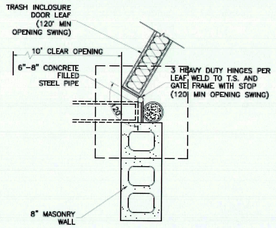

HINGE DETAIL
SCALE NTS

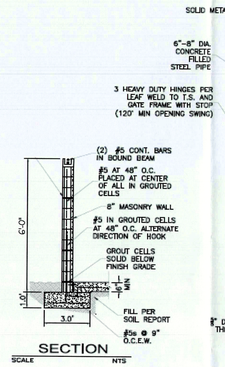

SECTION
SCALE NTS

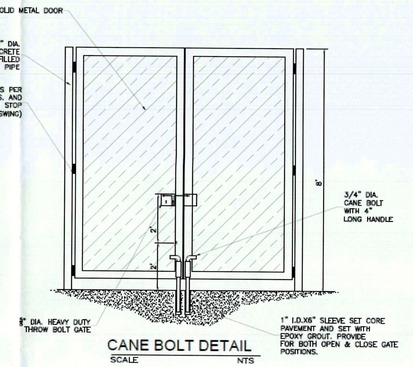

CANE BOLT DETAIL
SCALE NTS

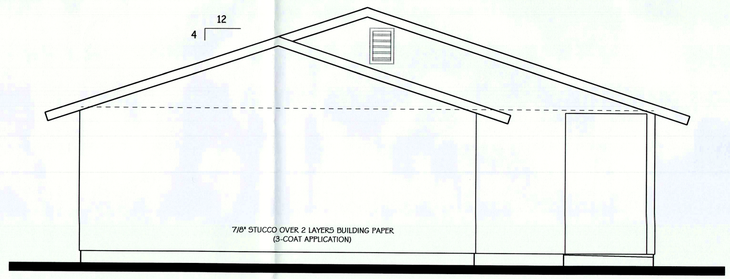

Left Elevation

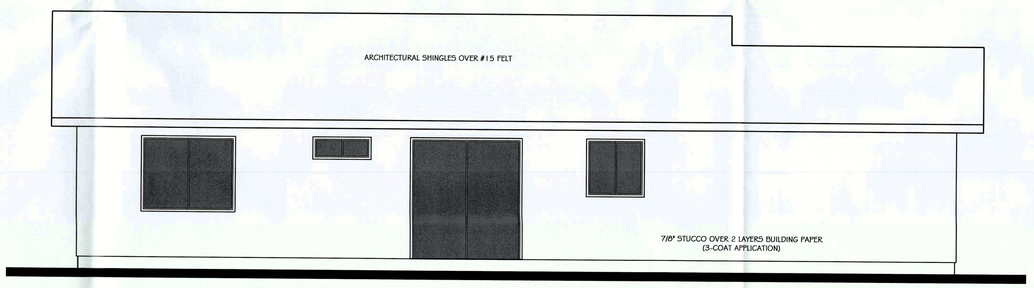

Rear Elevation

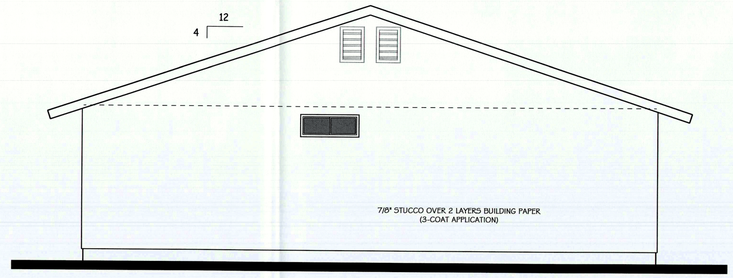

Right Elevation

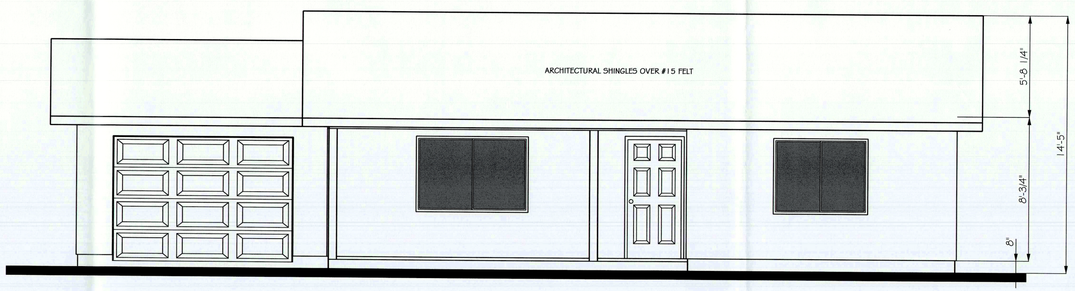

Front Elevation

UNIT 1
Elevations Plan

5 UNIT RENTAL COMPLEX FOR:
Owner:
VATSON HOLDINGS LLC
7120 PALO ALTO AVE
YUCCA VALLEY, CA 92284-3820
APN: 0595-282-12-0000

Revisions	By
CORRECTED PER B45	BTD

DESIGN CONCEPTS
DRAFTING AND DESIGN SERVICE
57445 29 Palms Hwy., Suite 304
Yucca Valley, CA 92284
Phone (760) 365-8742 - Fax (760) 365-8742
Email: design.online@verizon.net

DRAWN: BRIAN T. DIEBOLT
CHECKED:
DATE: 5/18/2020
SCALE: 1/4"=1'
JOB NUMBER: Valley Pipeline
SHEET # 6
OF __ SHEETS