FRONT ELEVATION (WEST)

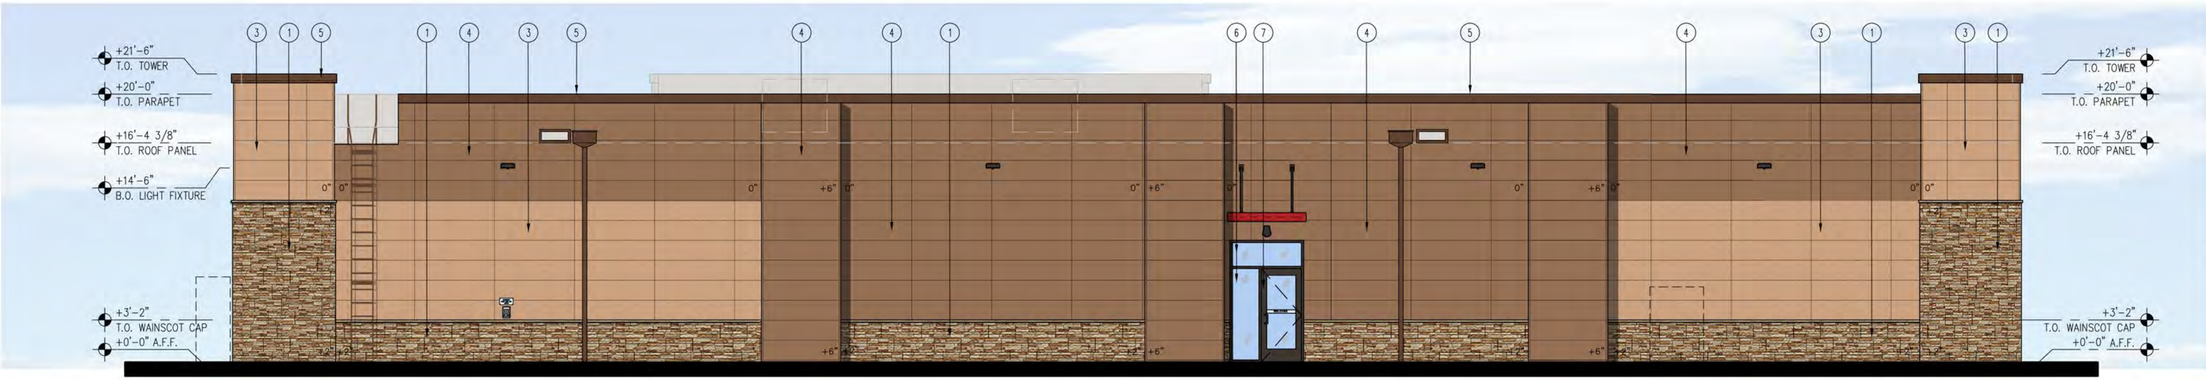

BACK ELEVATION (EAST)

SCALE: 3/16" = 1'-0"

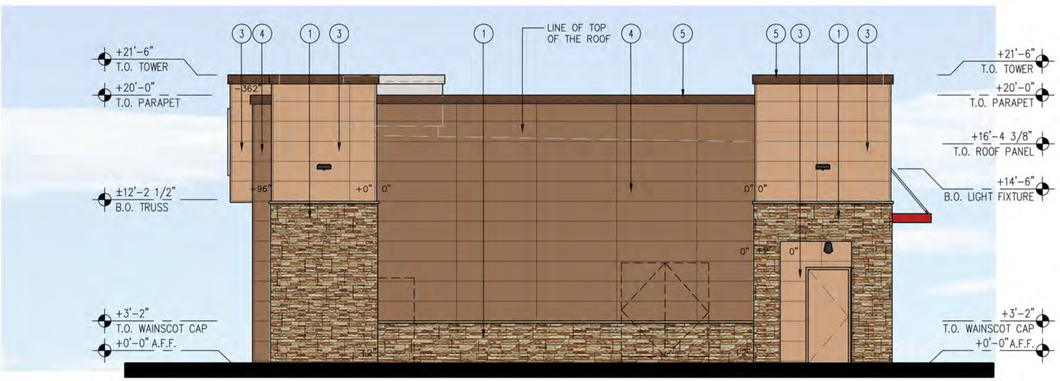

SIDE ELEVATION (SOUTH)

SCALE: 3/16" = 1'-0"

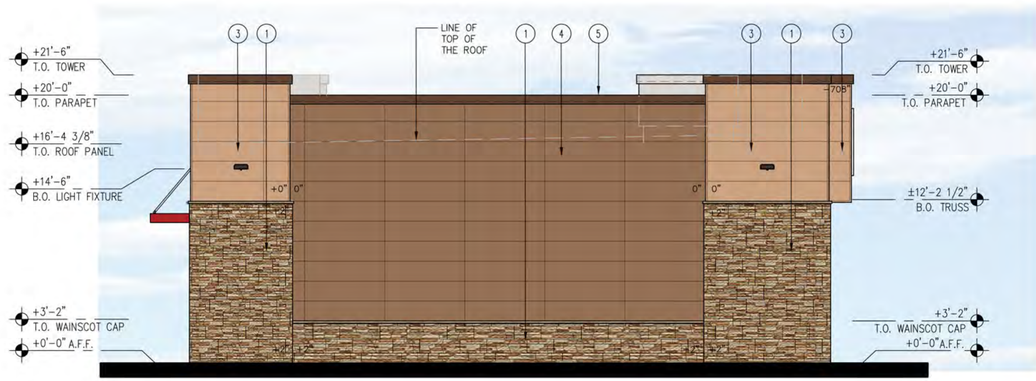

SIDE ELEVATION (NORTH)

SCALE: 3/16" = 1'-0"

MATERIALS AND COLOR LEGEND

1. NICHIHA "LEDGESTONE BLUFF"
2. NICHIHA TUFF BLOCK SHERWIN WILLIAMS 4081 "SAFETY RED"
3. NICHIHA TUFF BLOCK SHERWIN WILLIAMS 6115 "TOTALLY TAN"
4. NICHIHA TUFF BLOCK SHERWIN WILLIAMS 6095 "TOASTY"
5. METAL COPING SHERWIN WILLIAMS 6090 "JAVA" - FIRESTONE MANSARD BROWN SR (FOR PRE-FINISHED METAL FASCIA)
6. 1" INSULATED DOUBLE PANED GRAY TINTED GLASS
7. DARK BRONZE ANODIZED WINDOW/DOOR FRAME

rdc.

11921 Freedom Drive #1110
Reston, Va 20190
t 703.668.0086
rdcollaborative.com

COPYRIGHT NOTICE

This drawing is the property of the above referenced Professional and is not to be used for any purpose other than the specific project and site named herein, and cannot be reproduced in any manner without the express written permission from the Professional

REVISION
ISSUE

PROFESSIONAL SEAL

PROFESSIONAL IN CHARGE

PROJECT MANAGER

QUALITY CONTROL

DRAWN BY

PROJECT NAME

CIRCLE K STORES INC.

ANYTOWN
STATE, USA

12345 MAIN STREET
ANYTOWN, USA 55555

CIRCLE K STORES INC.

PROJECT NUMBER
XXXXX

SHEET TITLE

EXTERIOR ELEVATIONS

SHEET NUMBER

A2.1