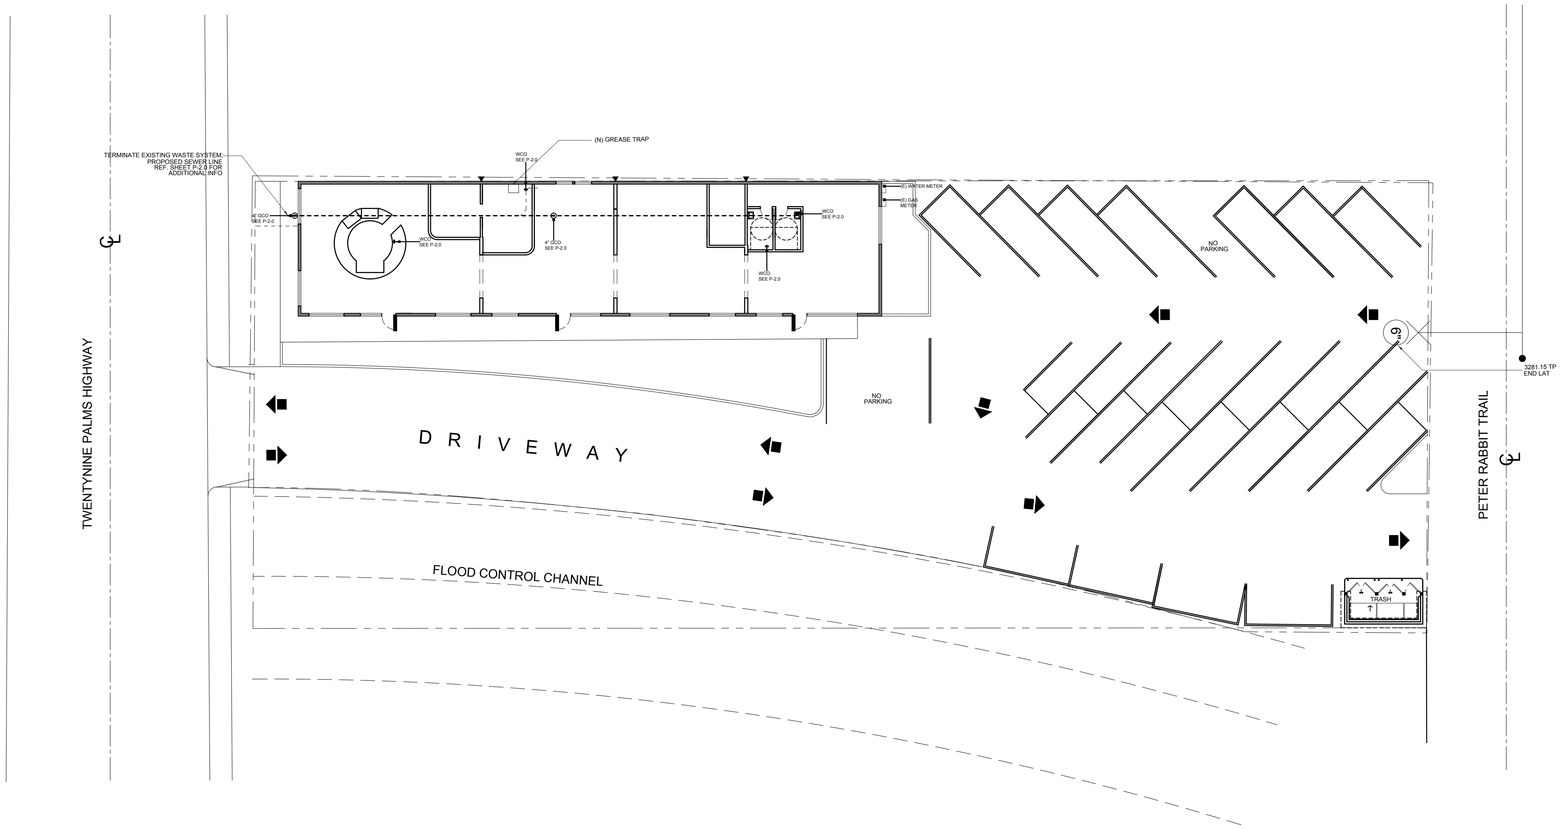

UTILITY PLAN

1/16" = 1'-0"

SITE LEGEND

- EXISTING WALL
- DEMO WALL (NON LOAD BEARING WALLS)
- EXISTING SHEER WALL
- NEW NON-LOAD BEARING WALL (SEE 2/A-6)
- NEW EXTERIOR WALL (SEE 4/A-6)
- CENTERLINE
- NEW PARTIAL HEIGHT WALL (SEE 1/A-13)

BUILT HOSPITALITY DESIGN
9105 SUNSET BLVD.
WEST HOLLYWOOD, CA
T.323.857.0409
WWW.BUILTINC.COM

PROJECT

NICE DREAMS ICE CREAM

56778 TWENTYNINE PALMS HW
YUCCA VALLEY, CA

TITLE	DATE
DBS SUB 1	08-12-22
HEALTH DEP SUB 1	09-21-22
1 DBS SUB 2	10-04-22
2 DBS & HEALTH SUB 2	11-18-22
3 PLANNING,DBS,HEALTH SUB 3	02-27-23

SHEET TITLE

UTILITY PLAN

SHEET NUMBER

A 4.1