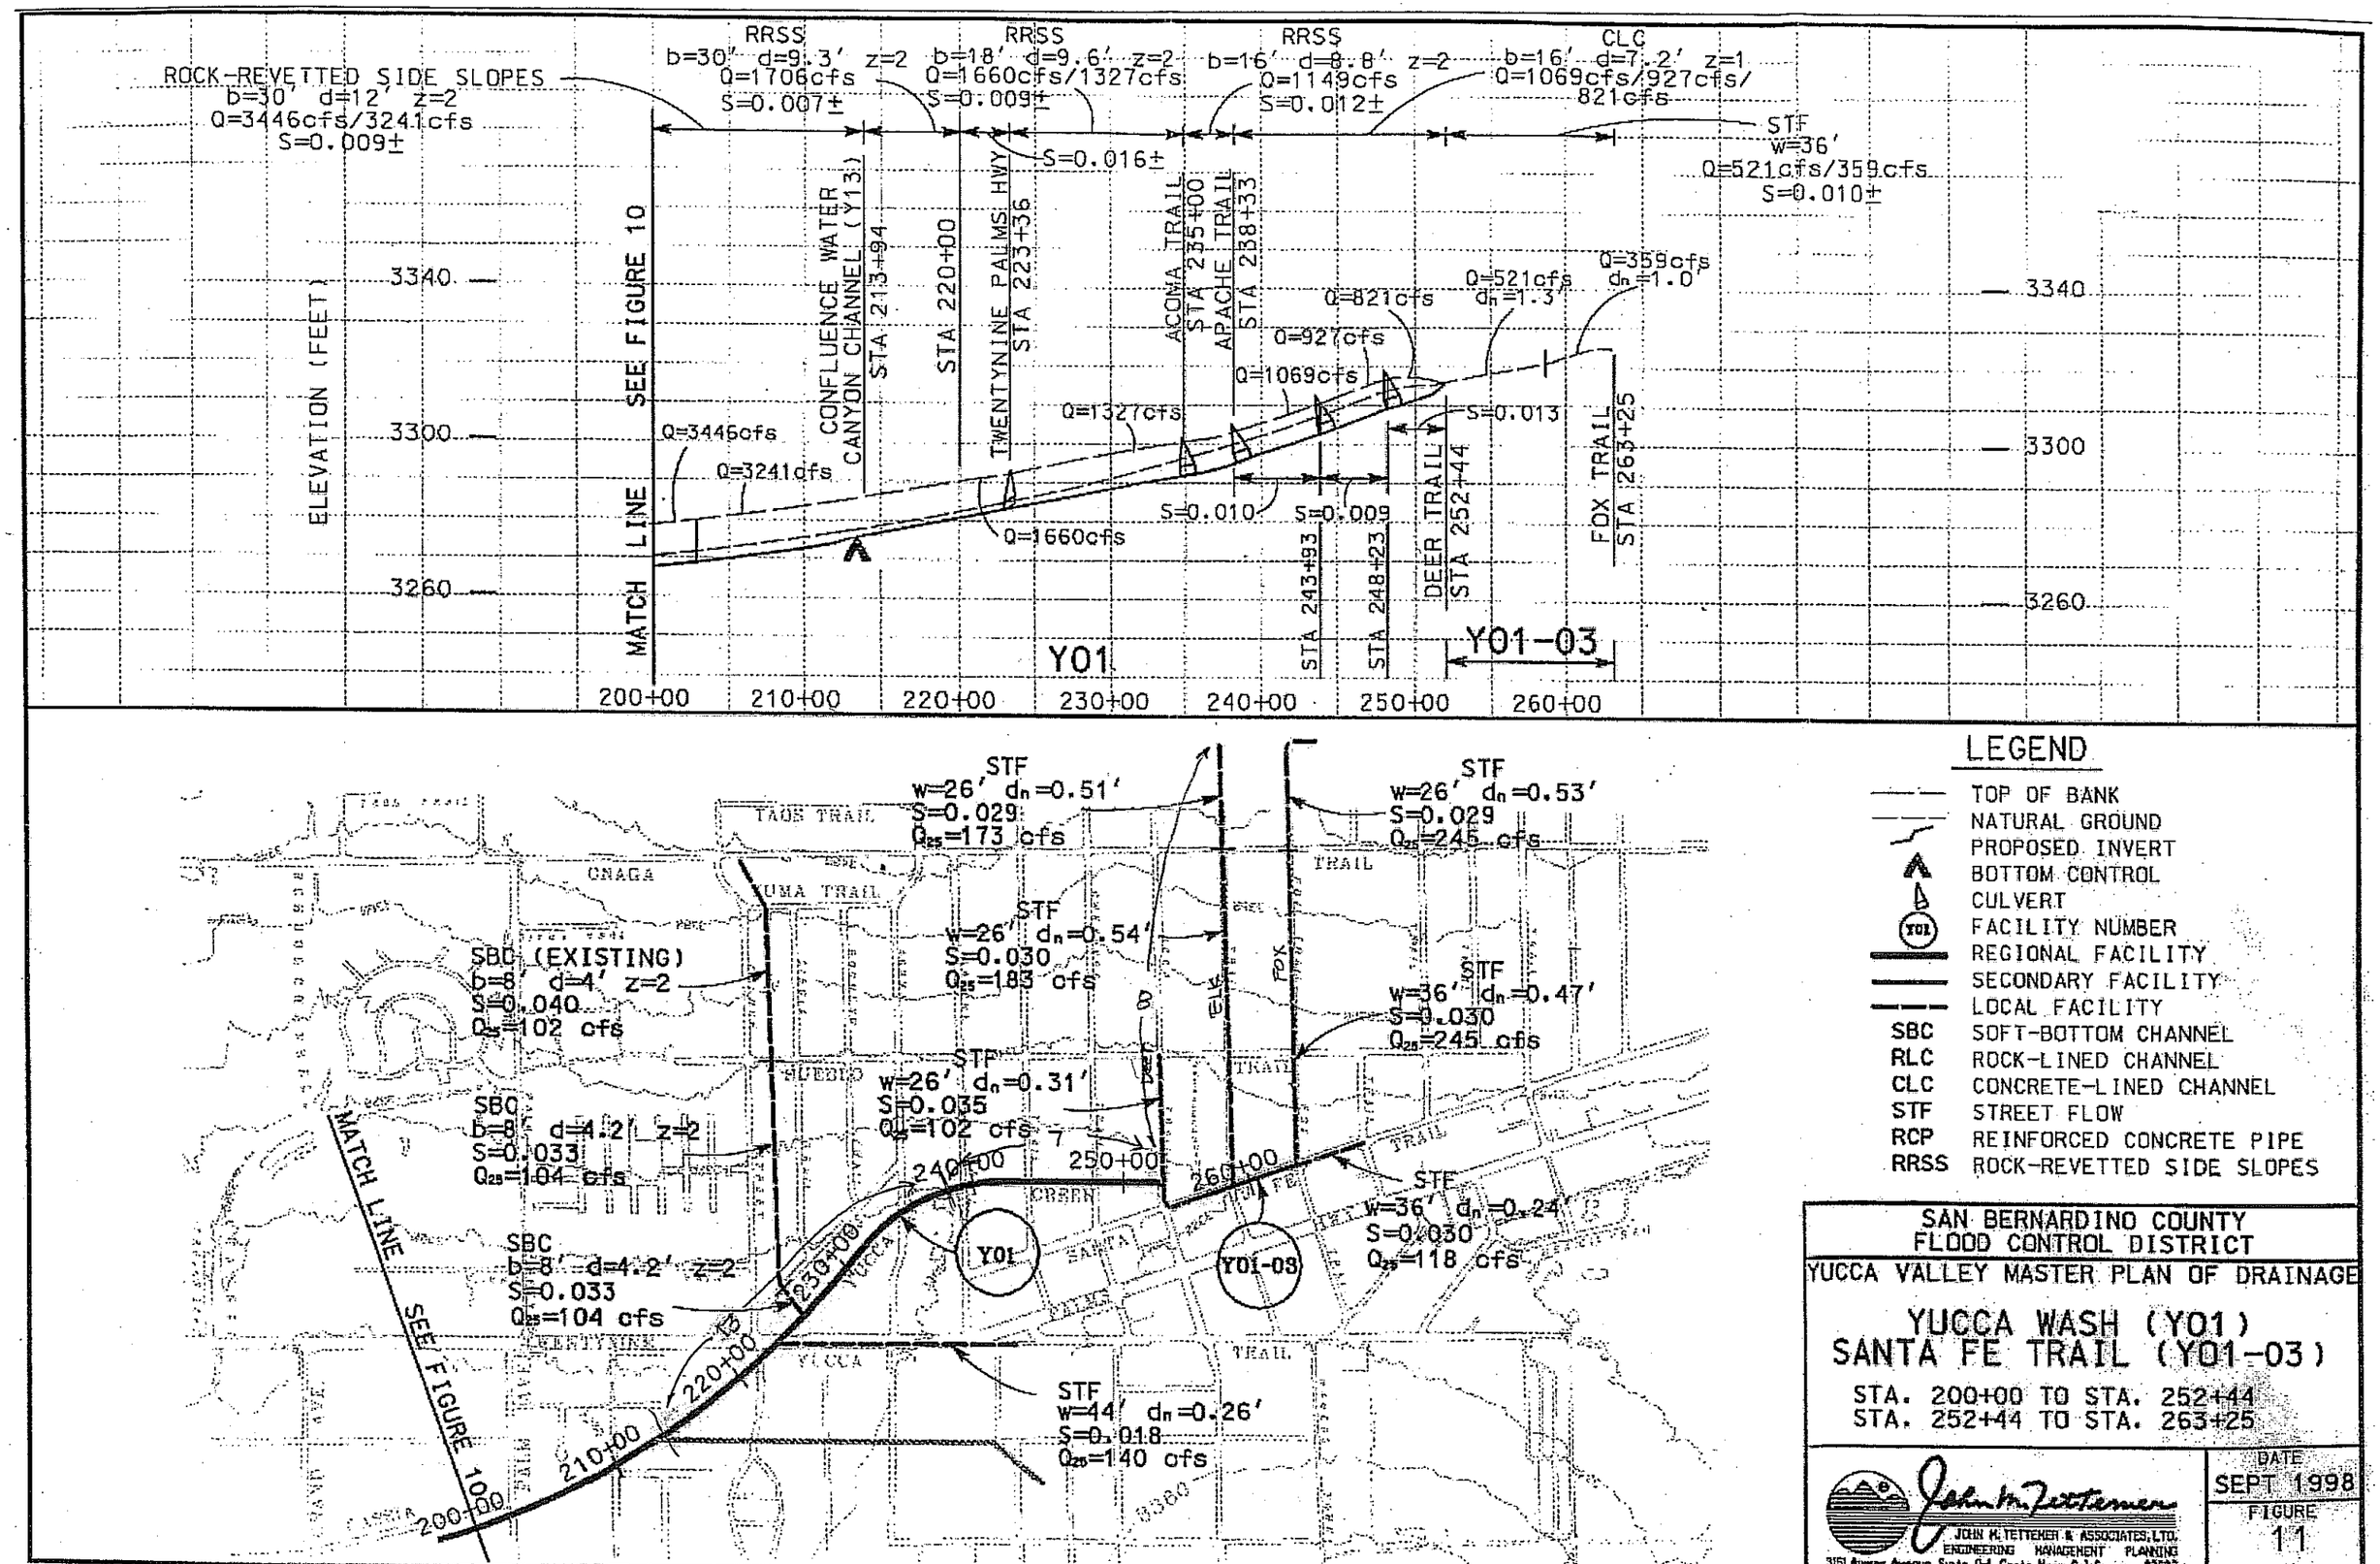

SAN BERNARDINO COUNTY
FLOOD CONTROL DISTRICT

YUCCA VALLEY MASTER PLAN OF DRAINAGE

YUCCA WASH (Y01)
SANTA FE TRAIL (Y01-03)

STA. 200+00 TO STA. 252+44
STA. 252+44 TO STA. 263+25

John M. Tettemer
JOHN M. TETTEMER & ASSOCIATES, LTD.
ENGINEERING MANAGEMENT PLANNING
3151 Airway Avenue, Suite G-1 Costa Mesa, California 92626

DATE
SEPT 1998

FIGURE
11