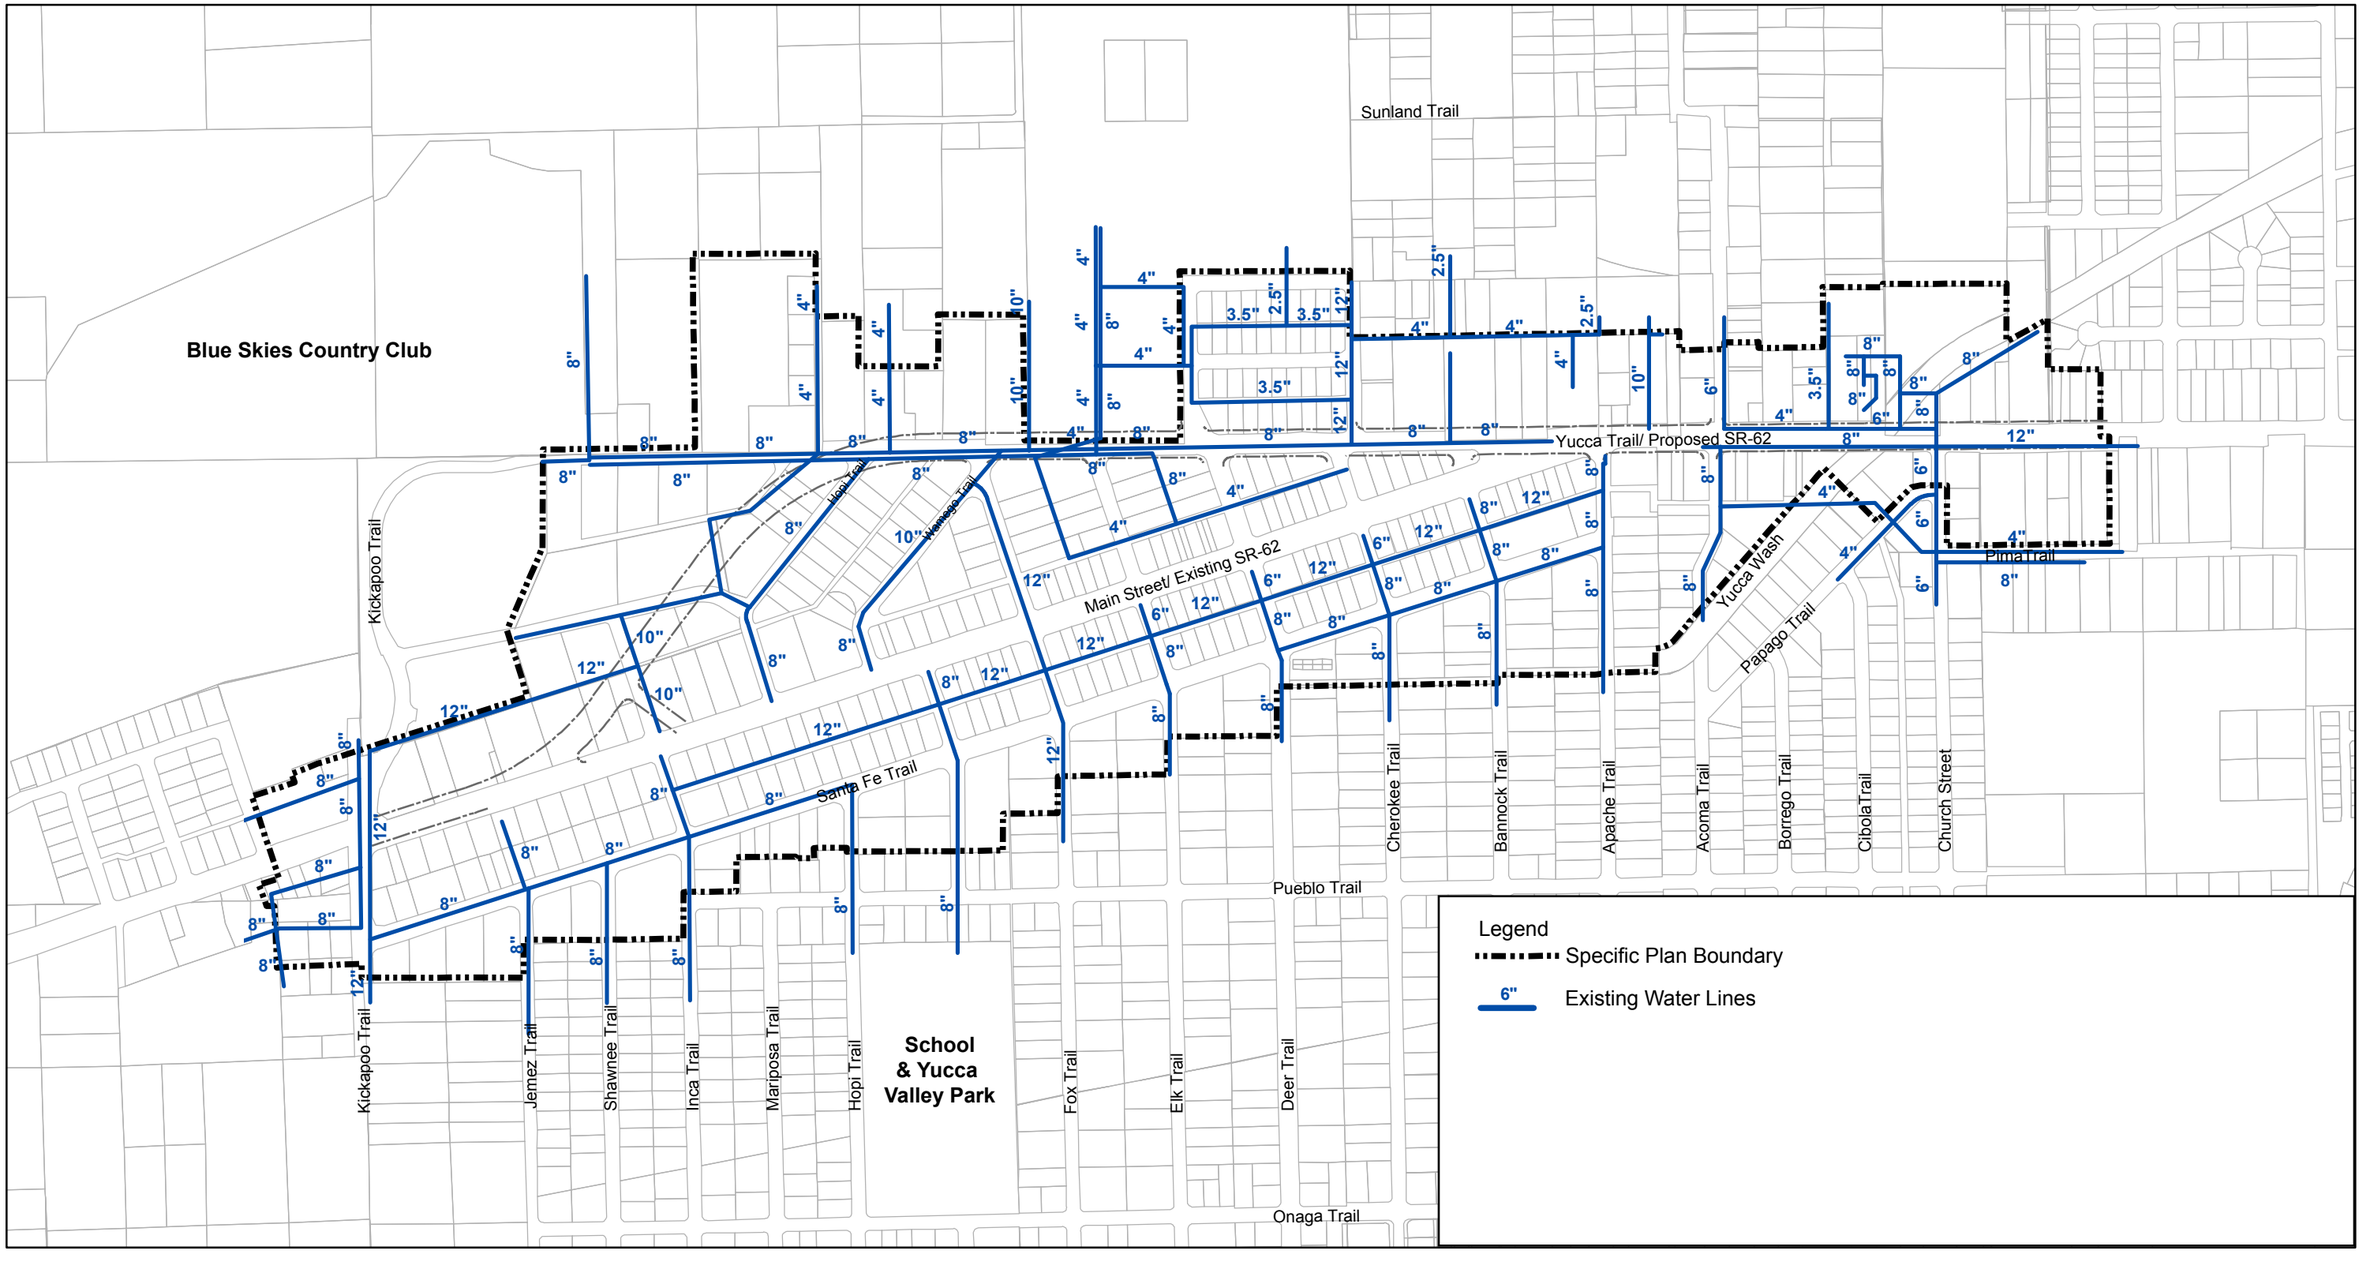


RBF CONSULTING

NOT TO SCALE

10103453

Old Town Yucca Valley Specific Plan

# Existing Water Plan

Exhibit 2-2