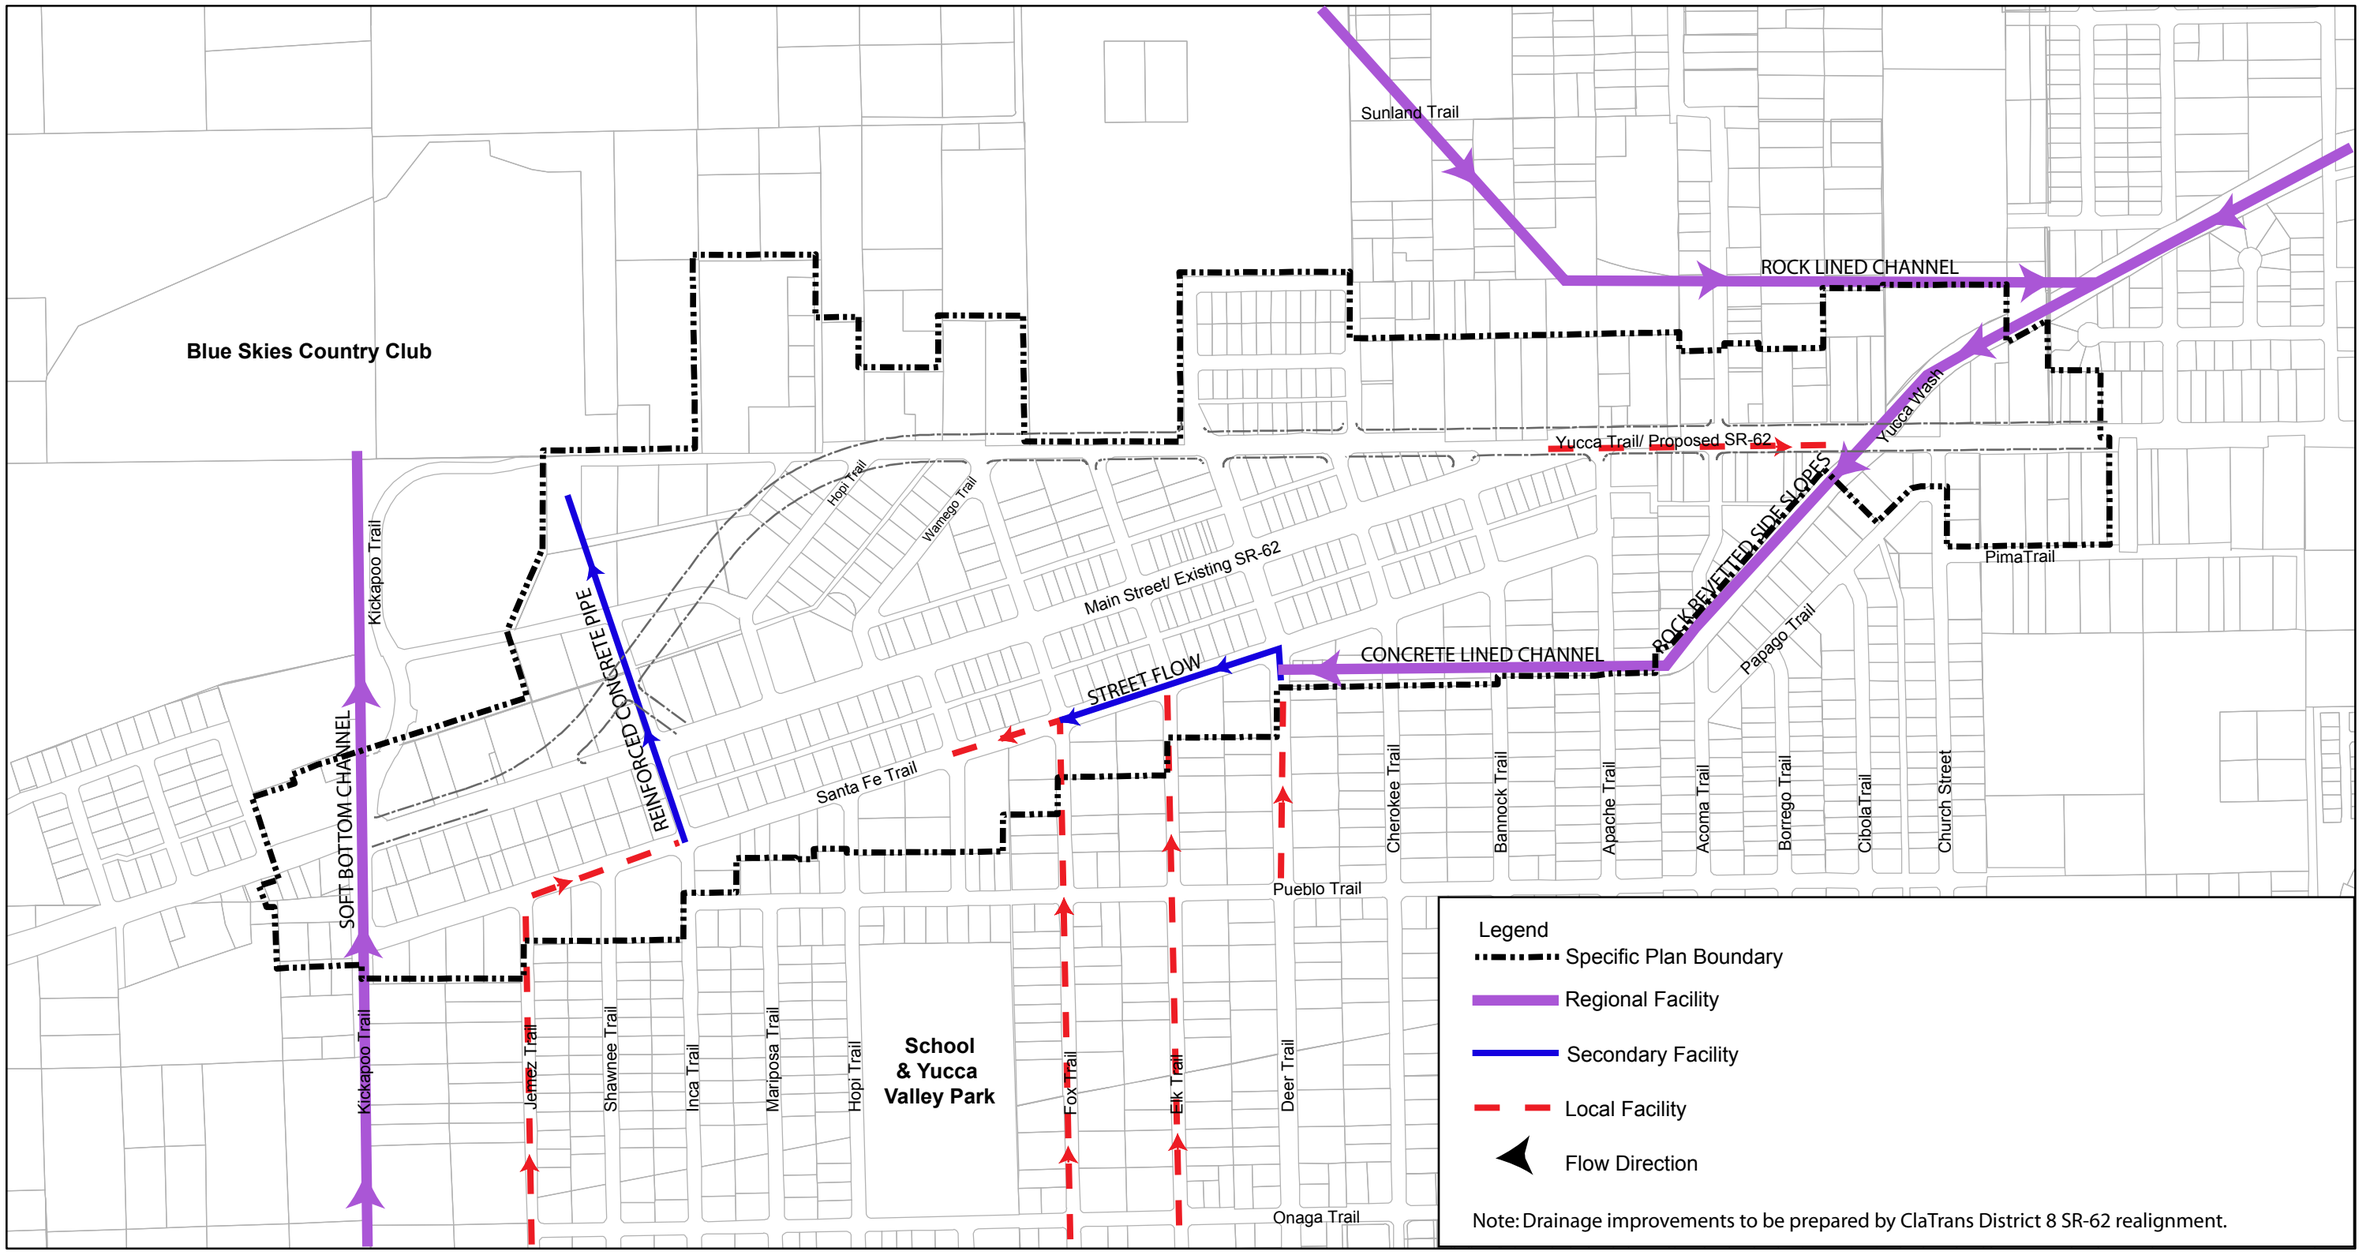

RBF CONSULTING

NOT TO SCALE

10103453

Old Town Yucca Valley Specific Plan

Existing and Proposed Drainage Plan

Exhibit 3-5