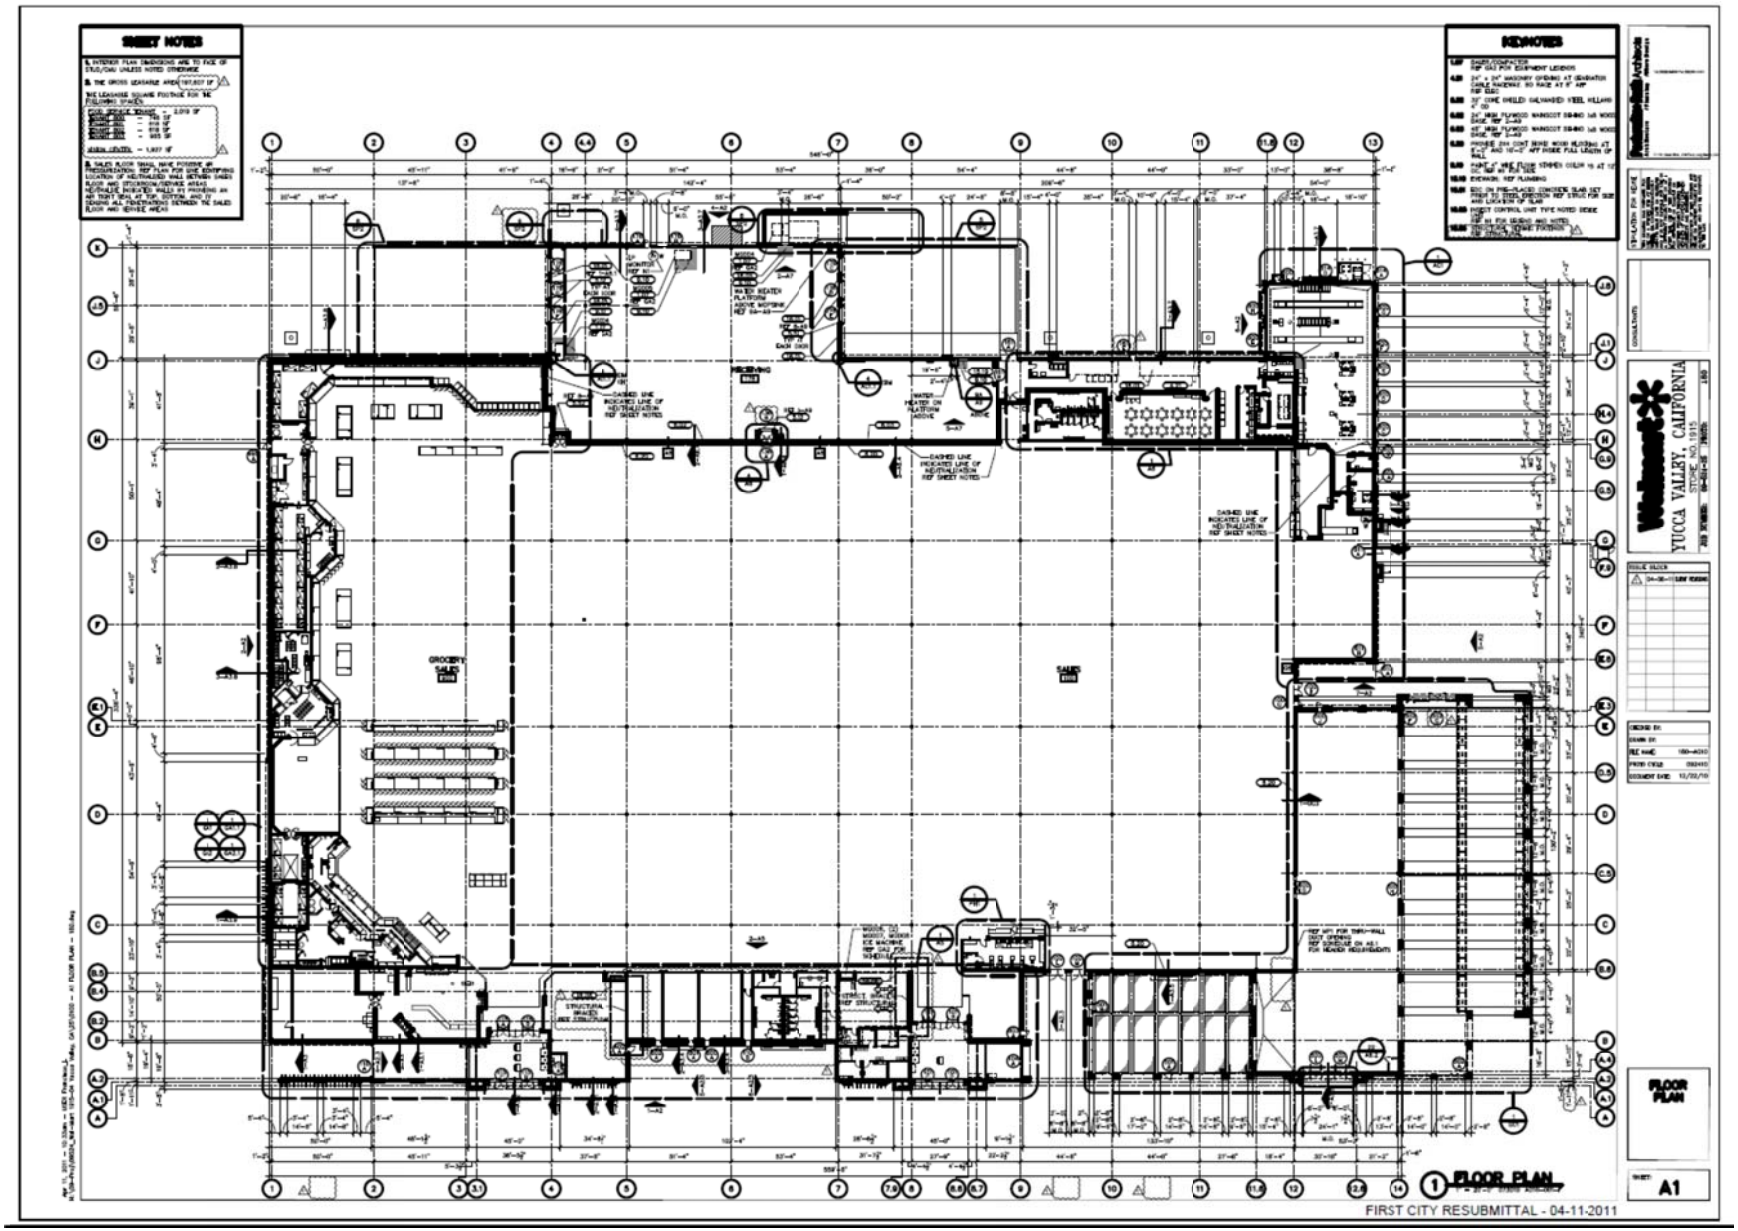
SHEET NOTES
KEYNOTES
YUCCA VALLEY, CALIFORNIA
STORE NO. 1915
FLOOR PLAN
A1
1 FLOOR PLAN
FIRST CITY RESUBMITTAL - 04-11-2011