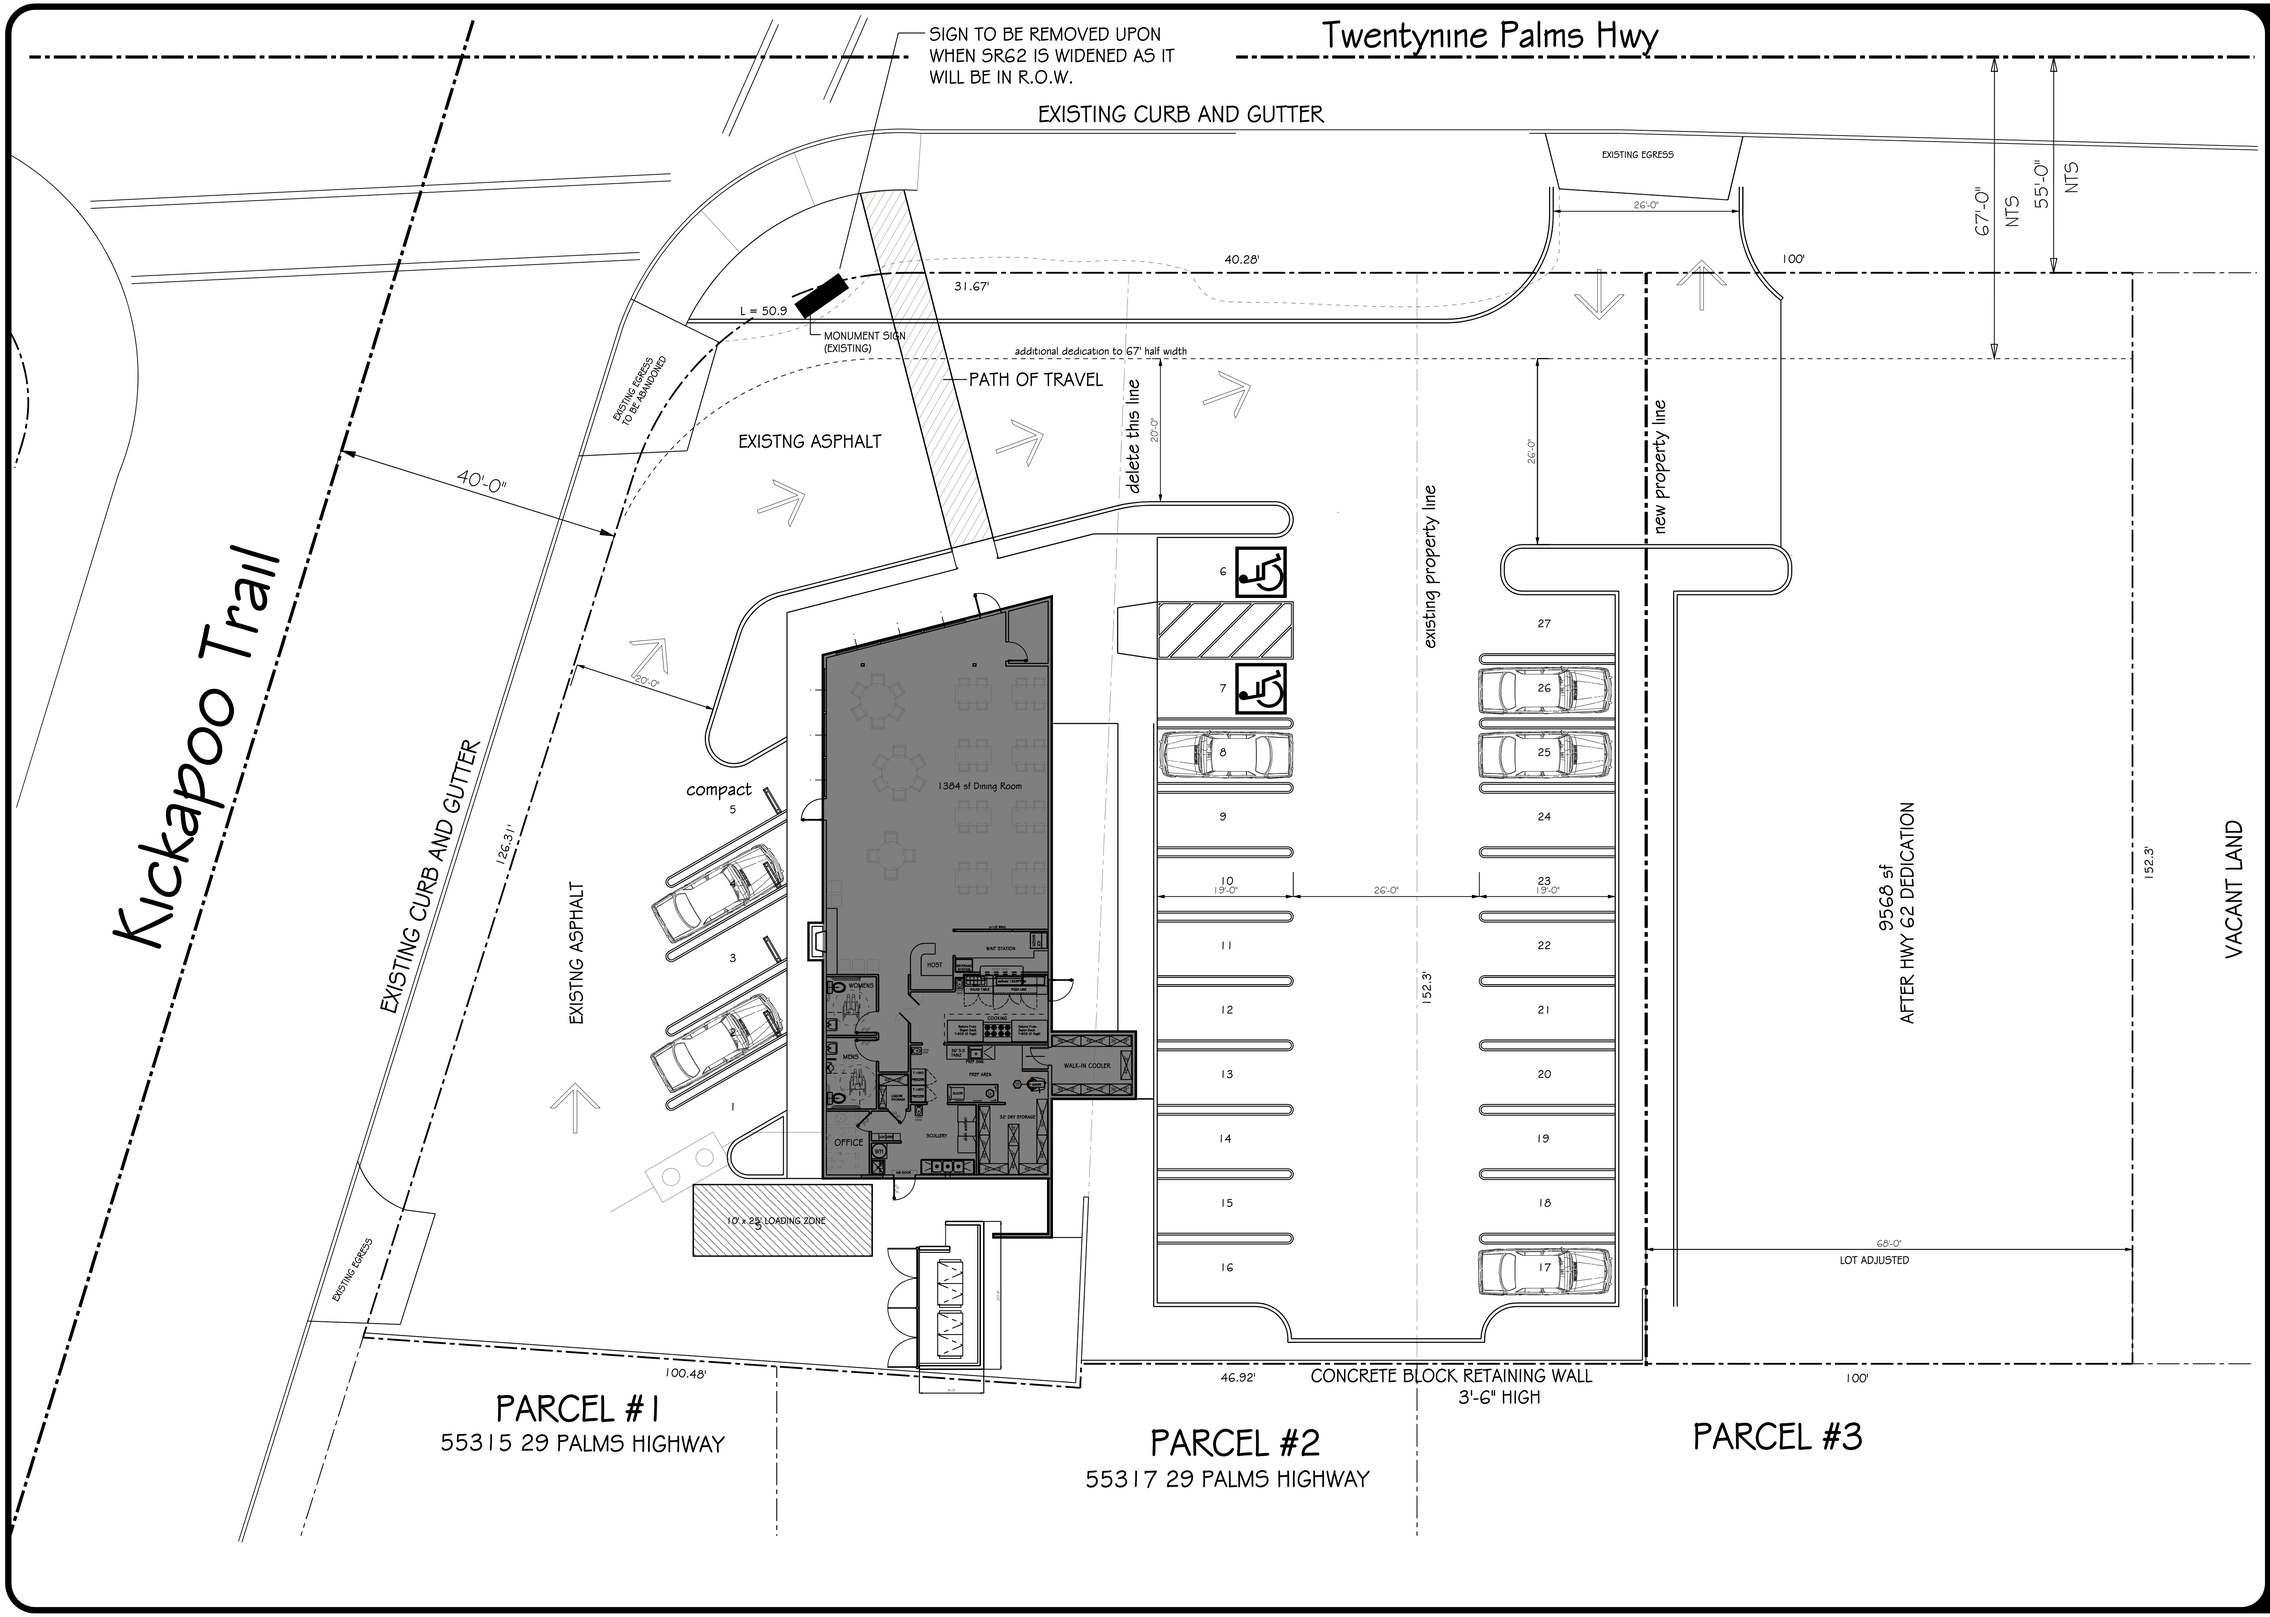

Revisions	By

DESIGN CONCEPTS
DRAFTING AND DESIGN SERVICE
57445 29 Palms Hwy., Suite 304
Yucca Valley, CA 92284
Phone (760) 365-8742
Fax (760) 365-8743

DRAWN: BRIAN T. DIEBOLT
CHECKED:
DATE: 06/02/15
SCALE: 1" = 10'
JOB NUMBER: XA15
SHEET #: 1-B