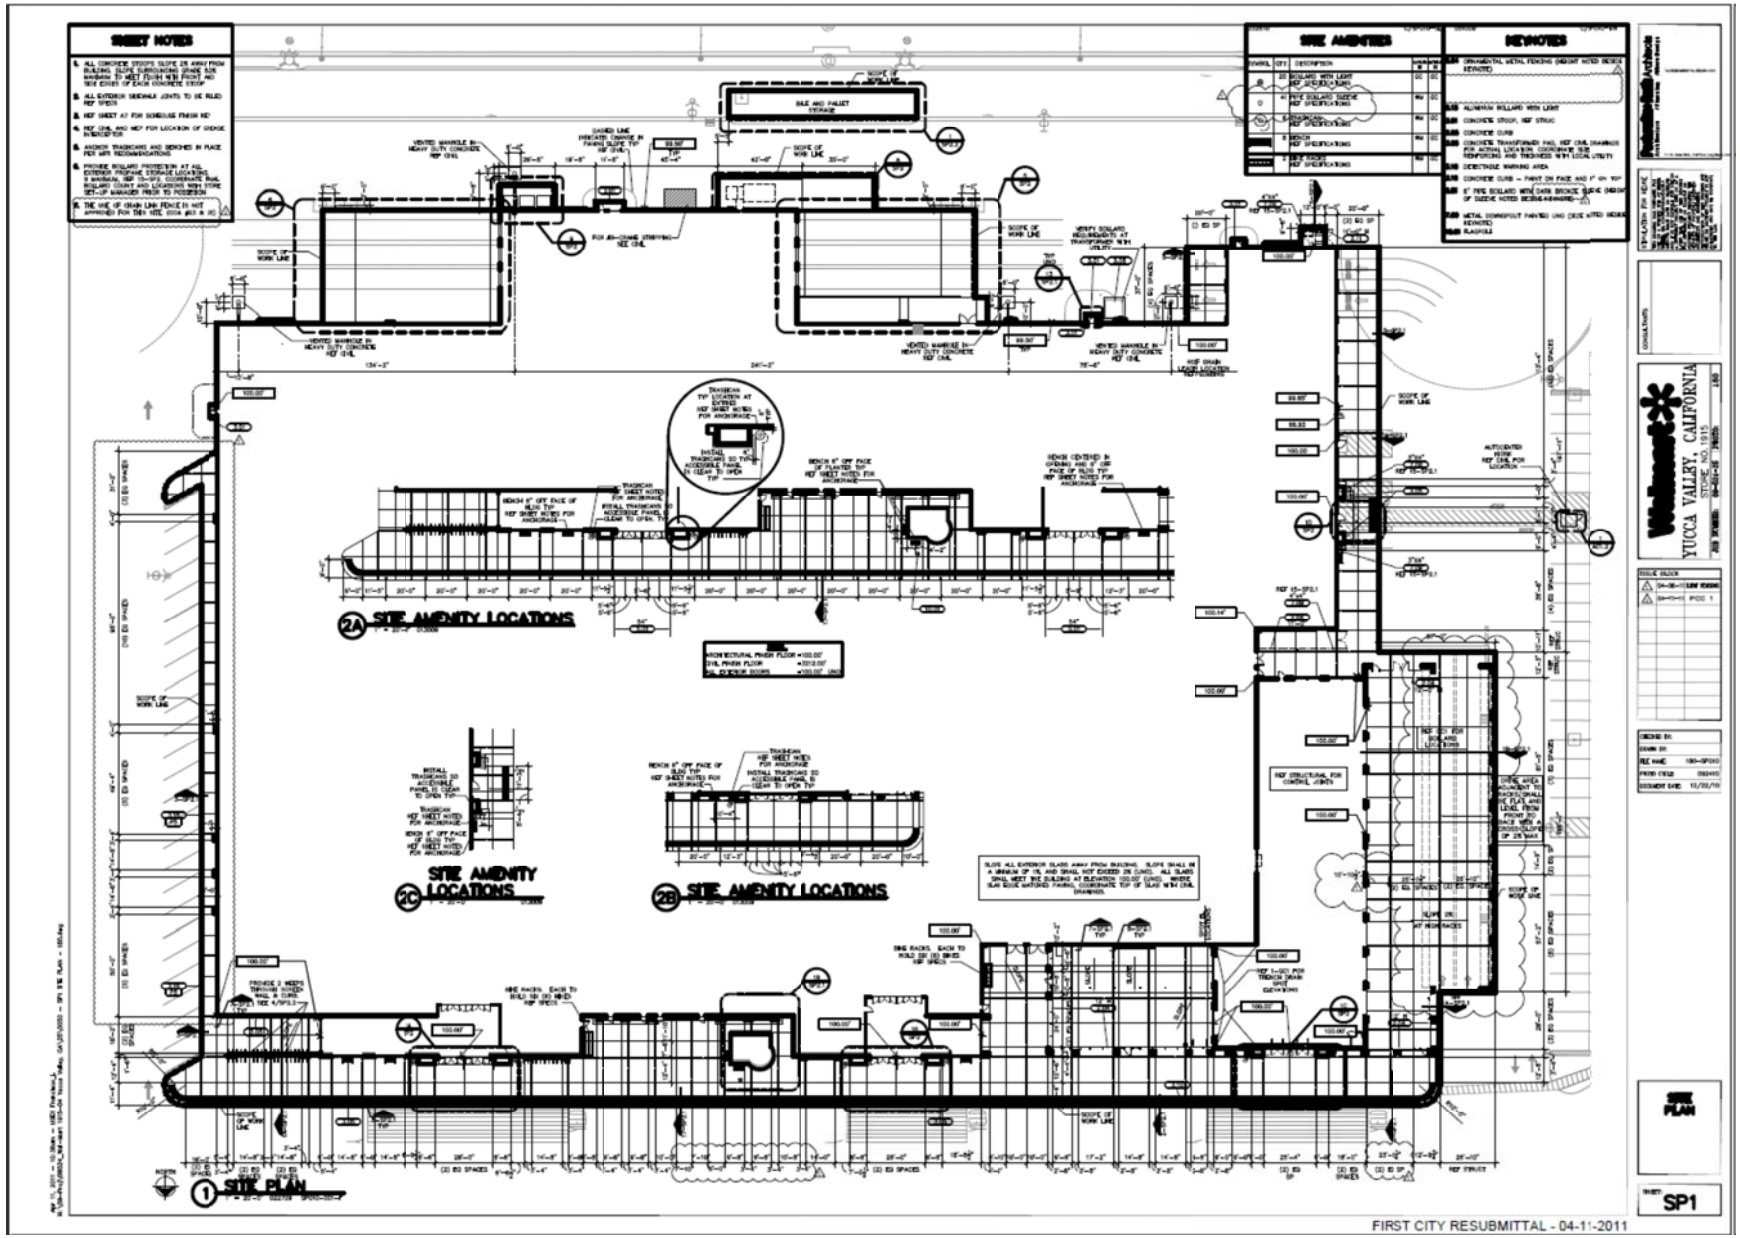
SHEET NOTES
SITE AMENITIES
KEYNOTES
2A SITE AMENITY LOCATIONS
2C SITE AMENITY LOCATIONS
2B SITE AMENITY LOCATIONS
1 SITE PLAN
YUCCA VALLEY, CALIFORNIA
SITE PLAN
SP1