PUEBLO MESA

PRELIMINARY
CLUBHOUSE / POOL SITE PLAN
TRACT 18418

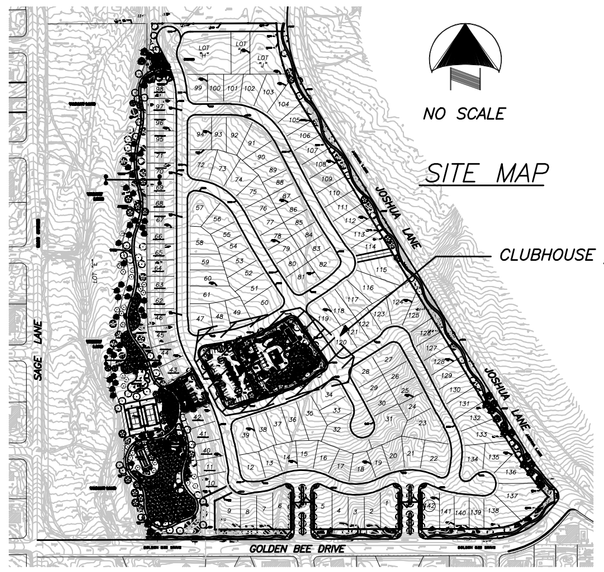

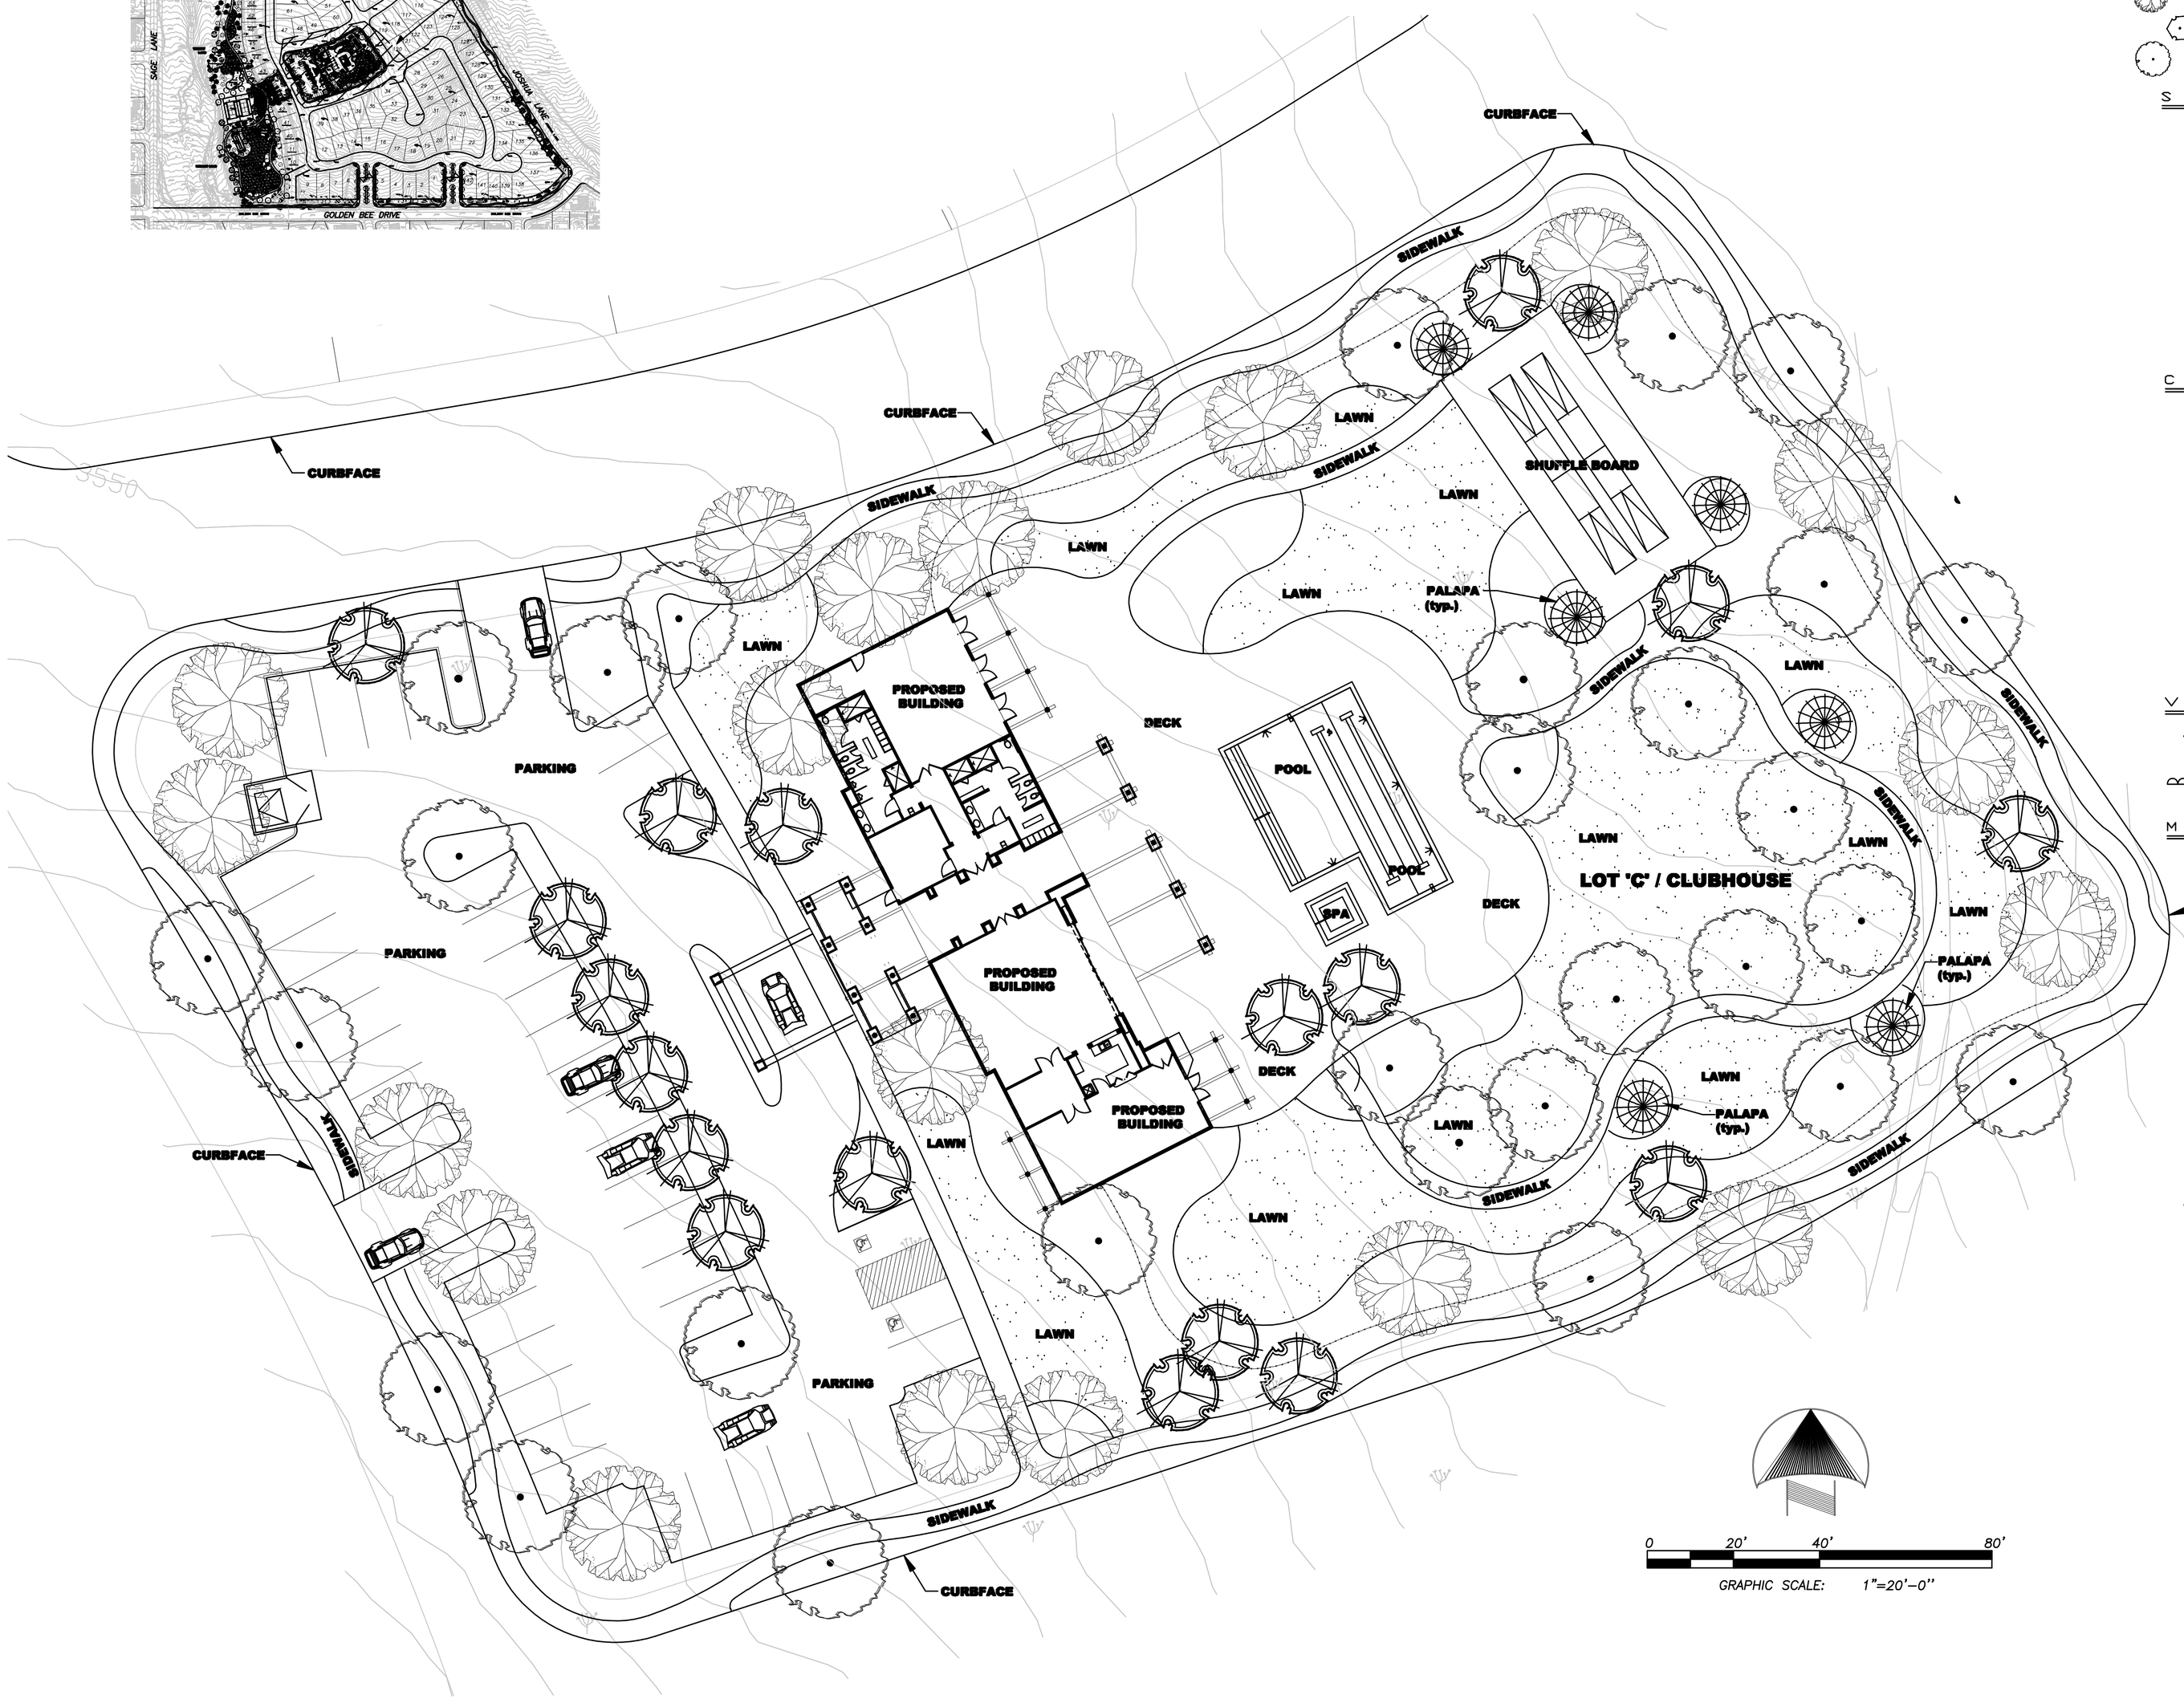

PLANT LEGEND

TREES

SYM	BOTANICAL NAME / COMMON NAME - WATER NEEDS	SIZE
	PINUS MONOPHYLLA Pinon - LOW	24" Box - Low 0.2
	POPULUS FREMONTI Fremont Cottonwood	24" Box - High 0.7
	CHILOPSIS LINEARIS Desert Willow	15 Gallon - Mod 0.5
	PROSOPIS GLANDULOSA Honey Mesquite - MODERATE	24" Box - Mod 0.5
	PINUS Canariensis Canary Island Pine	24" Box - Mod 0.5
	CERCIDIUM FLORIDIUM Blue Palo Verde - LOW	24" Box - Low 0.2

SHRUBS

SYM		
A	ACACIA R. 'Desert Carpet' Desert Carpet	1 Gallon - Low
H	HESPERALOE parviflora Red Yucca	1 Gallon - Low
L	LANTANA montevidensis Purple Trailing Lantana	1 Gallon - Moderate
LT	LARREA tridentata Creosote Bush	5 Gallon - Low
DW	DASYLIRION wheeleri Desert Spoon	5 Gallon - Low
ST	BACCHARIS 'Stran Thompson' Baccharis	5 Gallon - Low
V	VIGUIERA deltoidea Golden Eye	1 Gallon - Low

CACTUS

SYM		
EE	ECHINOCEREUS ENGELMANNII Hedgehog cactus	5 Gallon - Low 0.2
OB	OPUNTIA bigelovii Teddybear cactus	5 Gallon - Low 0.2
O	OPUNTIA SPP. Prickly pear	5 pad minimum - Low 0.2
FA	FEROCACTUS Acanthodes Compass barrel cactus	10" dia. minimum - Low 0.2
FW	FEROCACTUS Wislizenii Fishhook barrel cactus	10" dia. minimum - Low 0.2
YB	YUCCA Brevifolia Joshua tree	5 Gallon - Low 0.2
YS	YUCCA Schidigera Mojave yucca	5 Gallon - Low 0.2

VINES

	PYRACANTHA ANGUSTIFOLIA 'Monon' Yukon Belle Pyracantha	15 Gallon Vine - Low
	JUSTICIA californica Chuparosa	5 Gallon Shrub - Low Train (vinelike) onto wall

MISCELLANEOUS

DECOMPOSED GRANITE - 'Mojave Gold' FINES.
2 inches thick after compaction.
3/8" minus. Spread by shovel.
LOCATE IN ALL PLANTERS EXCEPT WHERE TURF OCCURS.
Wetted & compacted by mechanical means.
-o-o-o- Tubular Steel Fence

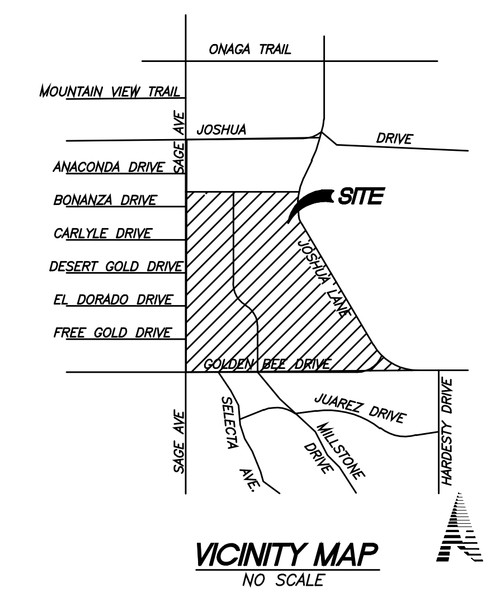

VICINITY MAP
NO SCALE

P.N. 0410-026 (9846)

RAY LOPEZ ASSOCIATES

LANDSCAPE ARCHITECTURE PLANNING
C.L.N. 3474

RAYMOND C. LOPEZ
LANDSCAPE ARCHITECT

REGISTERED LANDSCAPE ARCHITECT
RAYMOND C. LOPEZ No. 2424
STATE OF CALIFORNIA
Signature
December 31, 2009
Receipt Date
Date

POST OFFICE BOX 12885
PALM DESERT, CA 92255
TEL (760) 278-0276
FAX (760) 564-8920
e-mail: RLA53530@aol.COM

PREPARED FOR:

BURNT MOUNTAIN HACIENDA, LLC
49-485 BRIAN COURT
LA QUINTA, CA 92253

RECORD

11/08/07 Plans completed.

11/12/07 Meeting with JB. Gave 2 copies. 1 for Chris P.

11/15/07 JPG 4 sheets to Rob Simmons of Nolte. Told Chris likes my clubhouse.

11/28/07 Revise / replace clubhouse. Meeting with JB. E-mail plans to Nolte - VicBri

11/30/07 Trail, TS Fence, Tennis, Lndscp, chip grn, put grn, etc. per VicBri of Nolte. 12/01/07 e-mail to VicBri at Nolte 5 pgs.

ASSESSOR'S PARCEL NUMBERS
585-071-21, 23 AND 24

TRACT NUMBER
18418

PROJECT TITLE:

PUEBLO MESA VILLAS

SHEET TITLE:

PRELIMINARY CLUBHOUSE /POOL SITE PLAN

REVISIONS

C:\ID_DATA\BRETT\YUCCA VALLEY\.....

Plot Date: 11/12/07 11/28/07 11/30/07	SCALE:	see plan
	DATE:	11/2/07
	DRAWN:	rcl

SHEET NO.
CSP-2