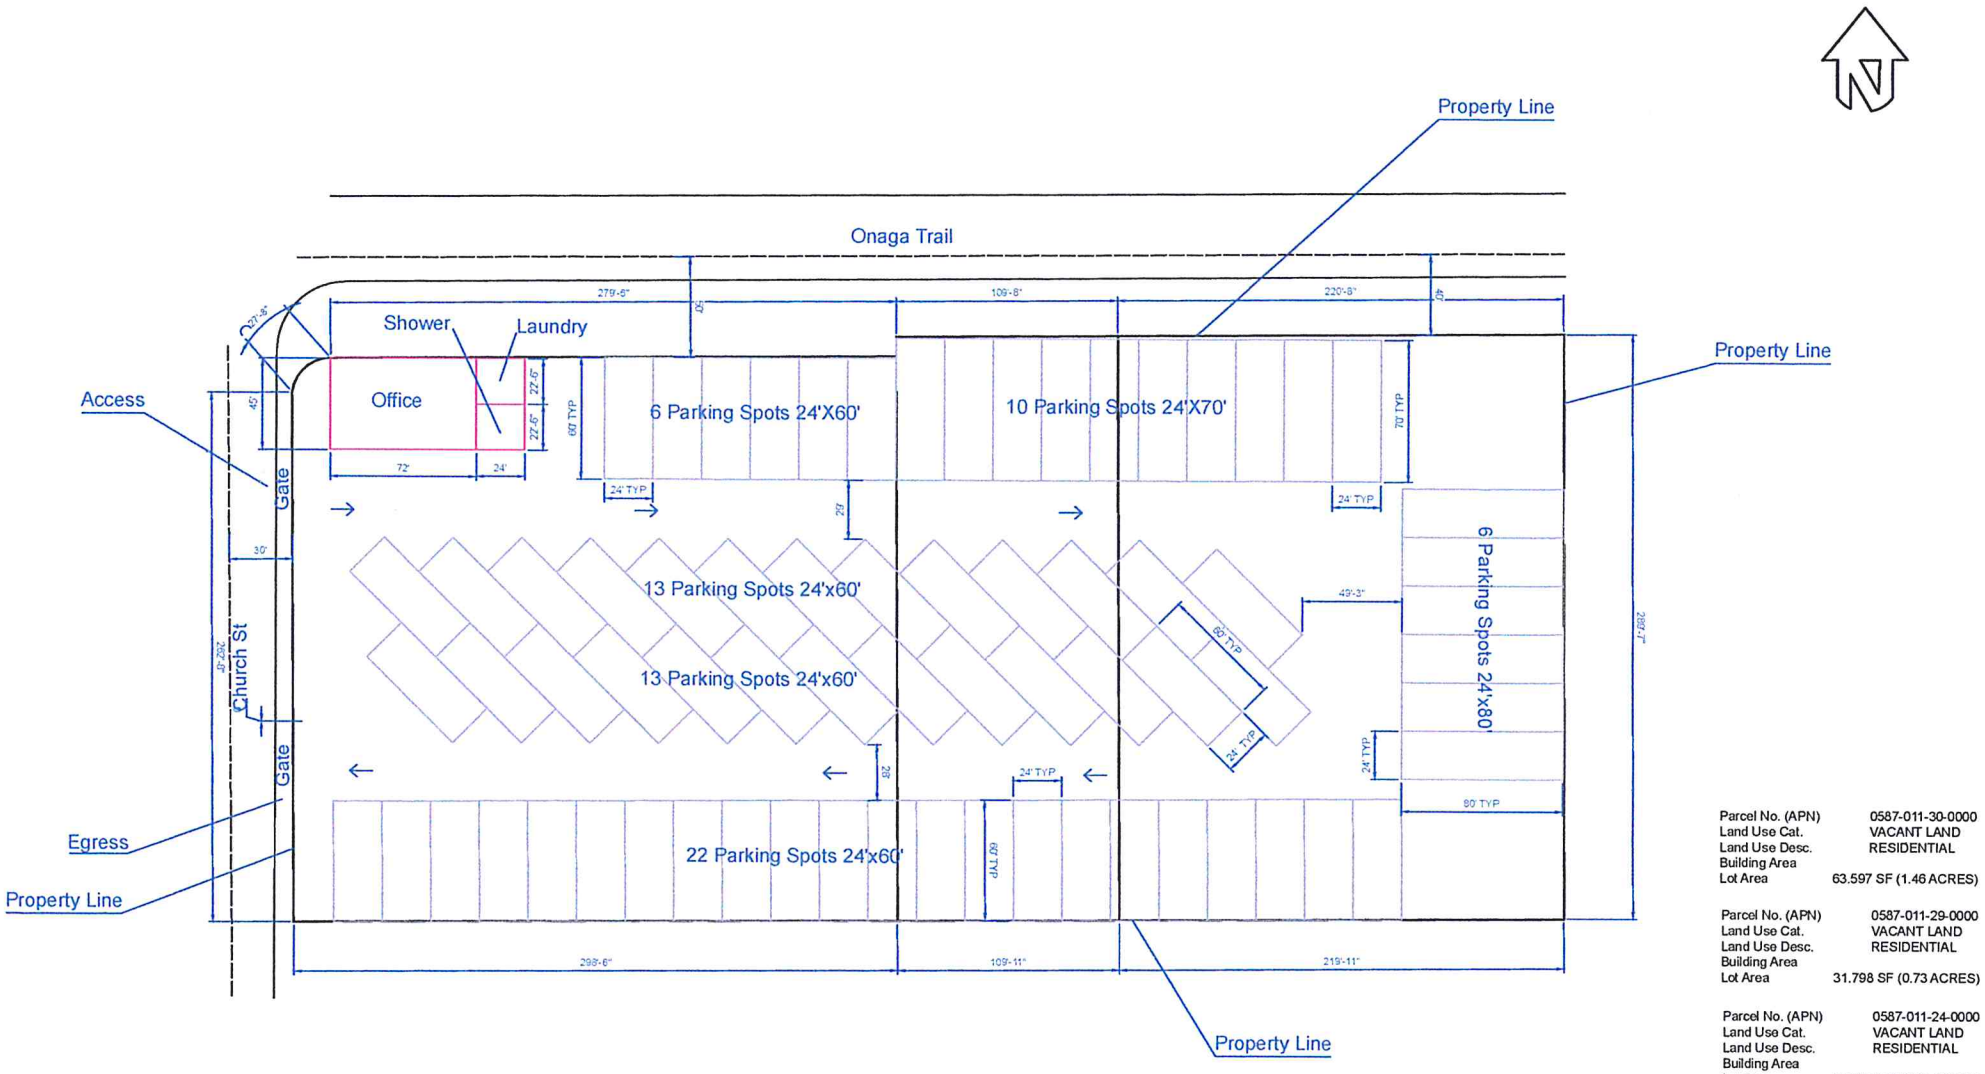

Parcel No. (APN)	0587-011-30-0000
Land Use Cat.	VACANT LAND
Land Use Desc.	RESIDENTIAL
Building Area	
Lot Area	63.597 SF (1.46 ACRES)

Parcel No. (APN)	0587-011-29-0000
Land Use Cat.	VACANT LAND
Land Use Desc.	RESIDENTIAL
Building Area	
Lot Area	31.798 SF (0.73 ACRES)

Parcel No. (APN)	0587-011-24-0000
Land Use Cat.	VACANT LAND
Land Use Desc.	RESIDENTIAL
Building Area	
Lot Area	84.071 SF (1.93 ACRES)

0 Onaga Trl
Yucca Valley, CA 92284
Scale: 1"=60'

MySitePlan